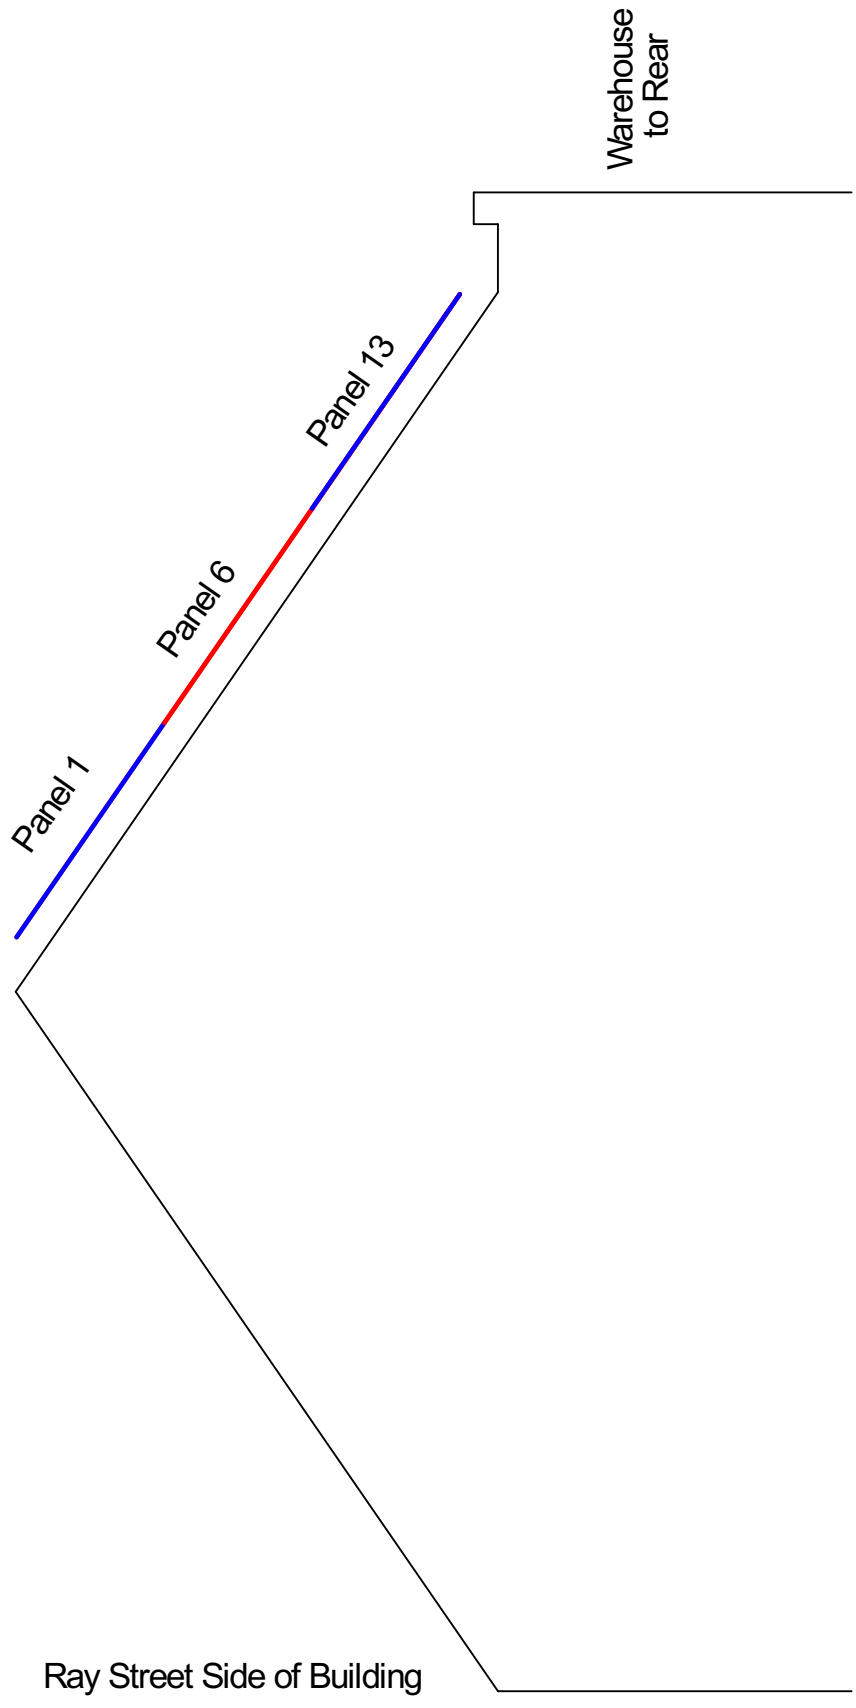

Notes:

1. Solar panels installed on the rear roof of main building comprising 19 No. All Black HIB Longi HiMo5 405W panels (or equivalent).
2. Panels mounted with a Fastenol pitched roof mounting system. Not exceeding 200mm height above plane of roof.
3. Minimum distances of 300mm from panel edge to roof apex/left side edge.
4. Panel dimensions 1.722m x 1.134m x 0.03m
5. Existing vents not showing
6. Roof angle 34.6 degrees

59 Ray Street: Section showing height of panels above roof
Looking approx NE from west side of building, (from 61 Ray Street)

Salcare Limited
59 Ray Street
Heanor
Derbyshire DE75 7GF

Drawing No.	Salcare003	Date:	24/07/23	Rev:	2	Scale:	1:50