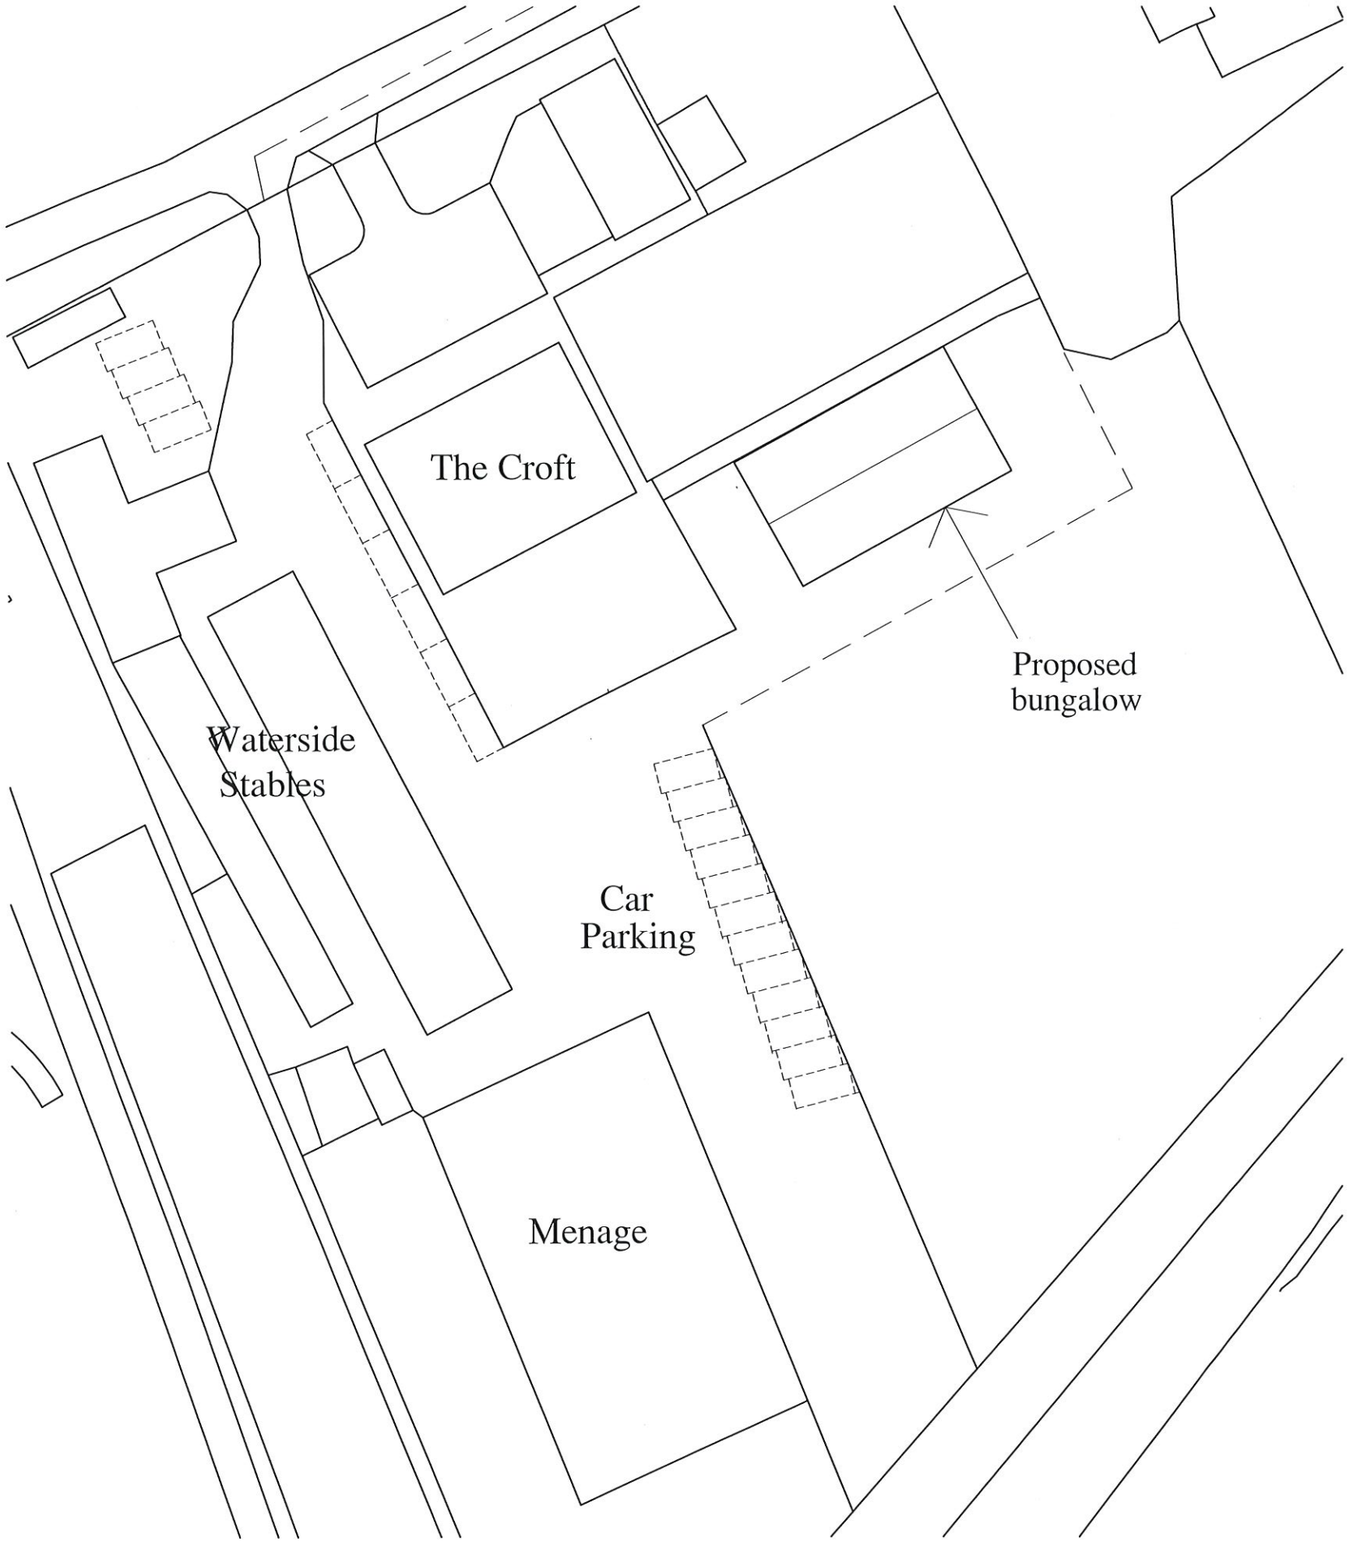

Block Plan Scale 1 : 500

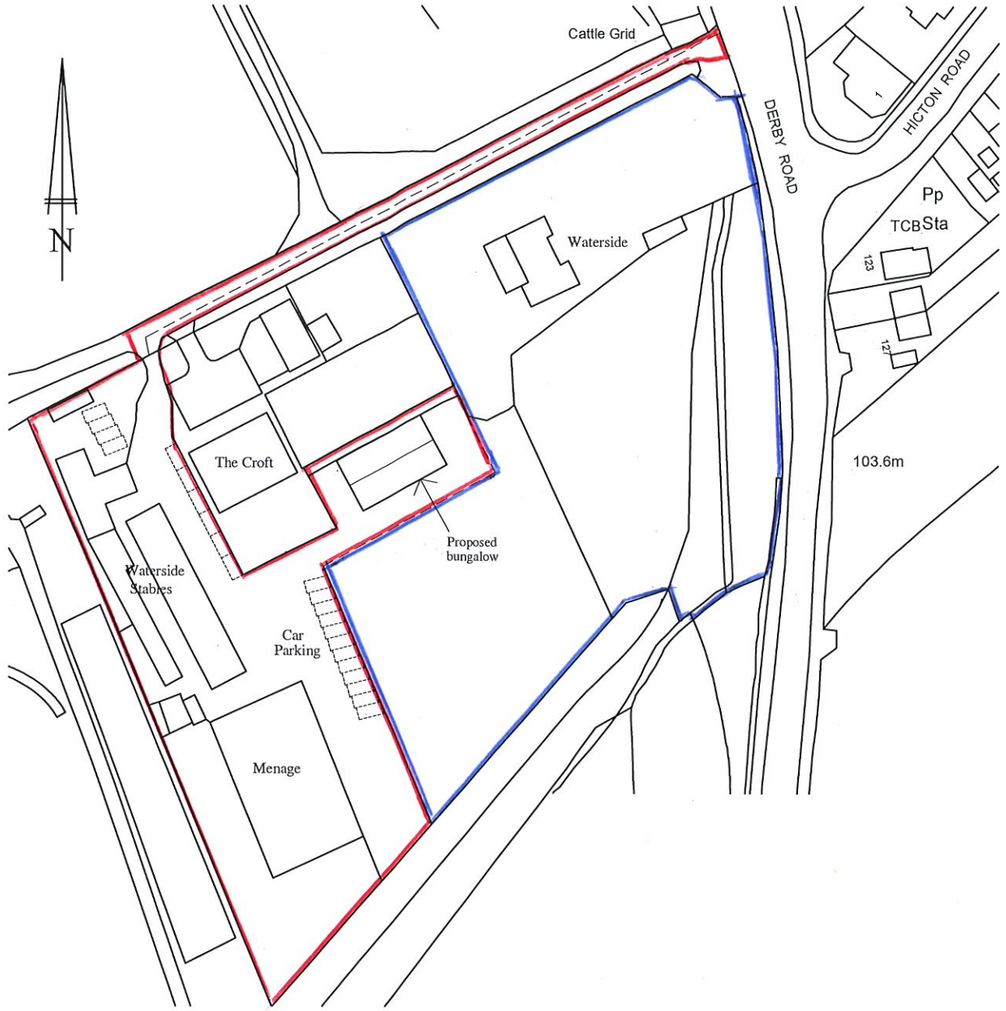

Location Plan Scale 1 : 1250

NTR Design
& Build Limited

NTR Design & Build limited
212a Derby Road
Swanwick
Derbys DE55 1AD

Telephone 07966 432317
Fax 01773 609233
Email - ntrdesign@btinternet.com

Project Title	Waterside Stables, Derby Road, Swanwick, Derbys. DE55 1AD
Drawing	Proposed Dwelling Block Plan & Location Plan
Scale: 1:500 1:1250	Drawn By: NTR
Revision	
Date: July 2023	Drawing No: JR1/07/23