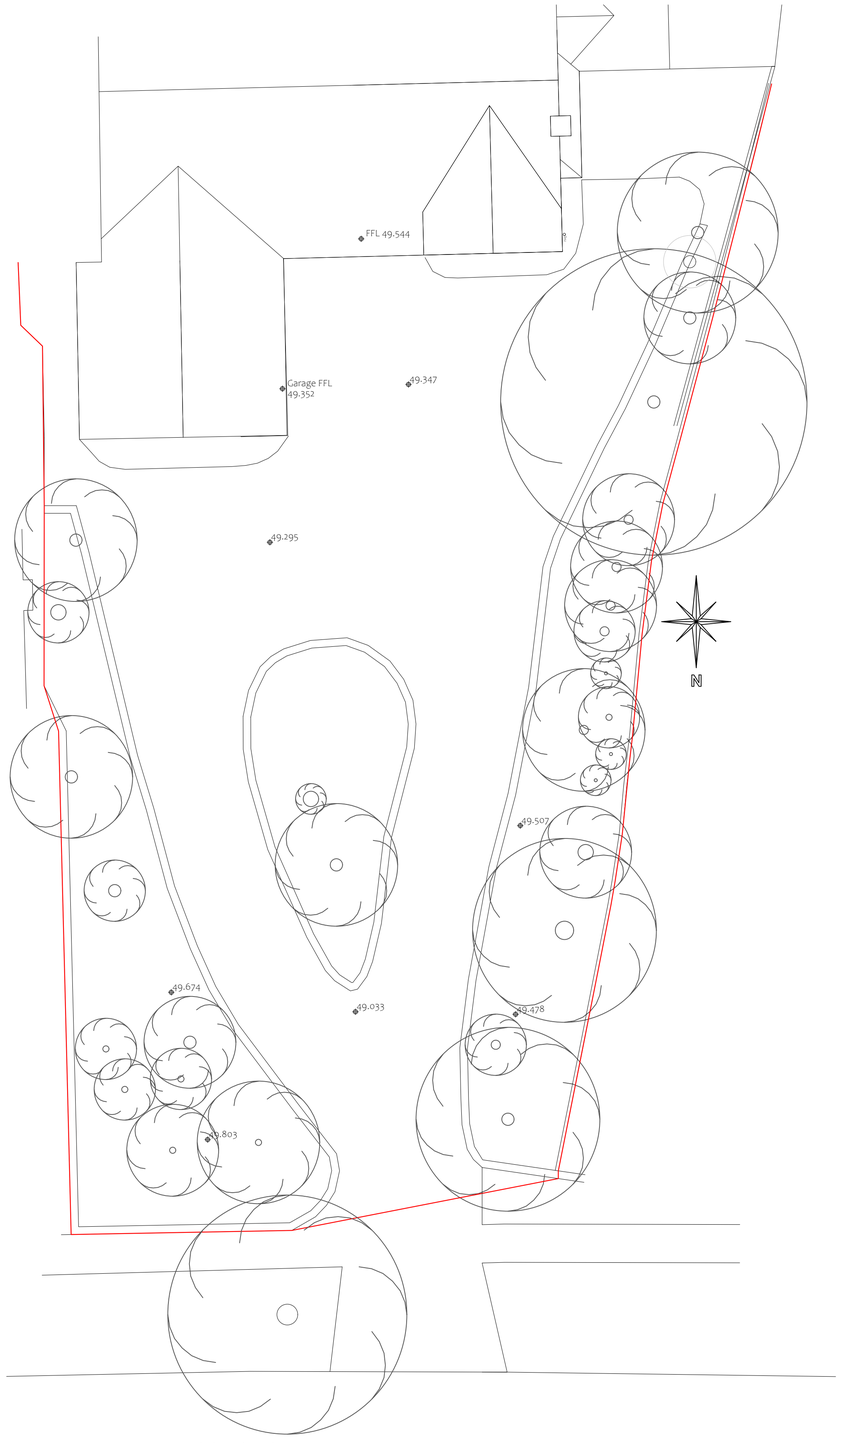

Existing site block plan
Scale 1: 100

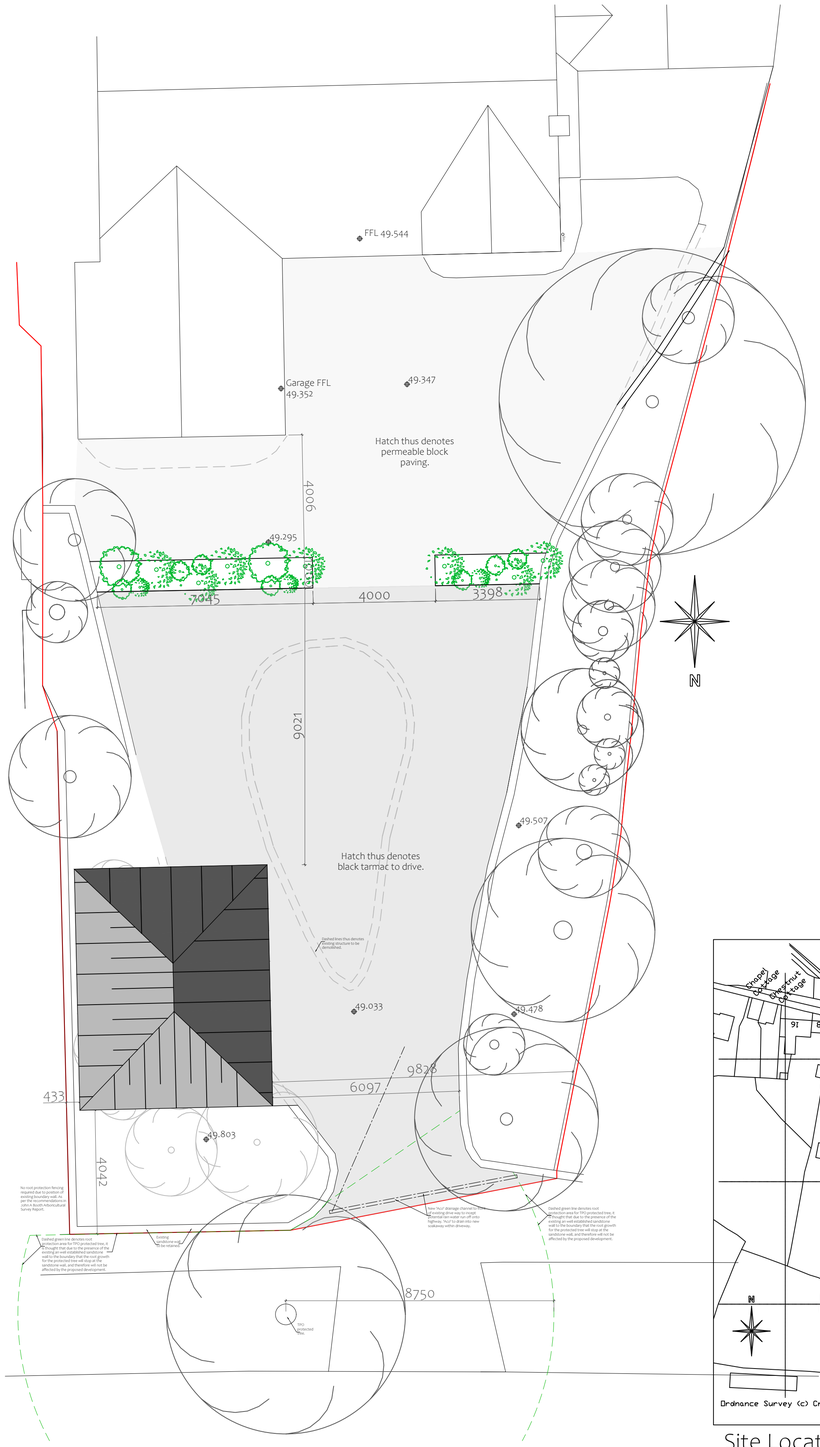

Proposed site block plan
Scale 1: 100

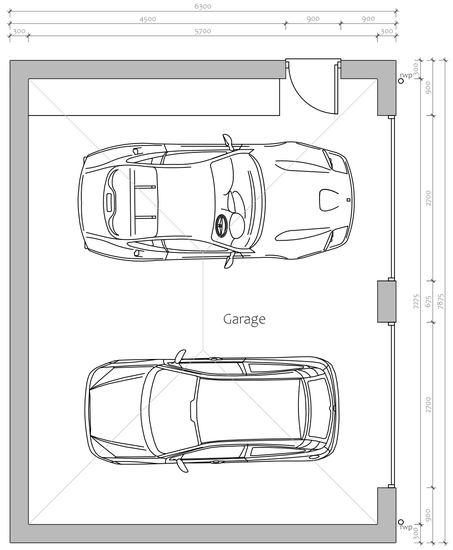

Proposed Garage Floor Plan
Scale 1: 50

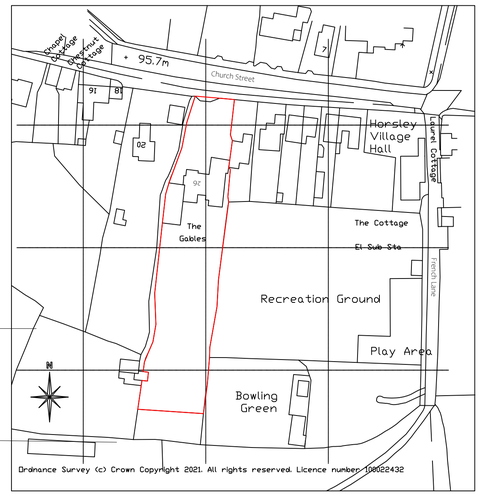

Site Location plan
Scale 1: 1250

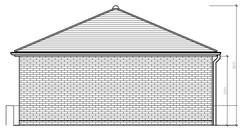

Proposed Side Elevation
Scale 1: 100 (North)

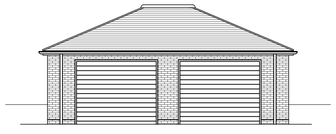

Proposed Front Elevation
Scale 1: 100 (West)



Proposed Side Elevation
Scale 1: 100 (South)

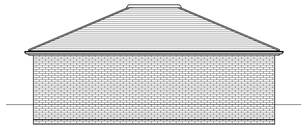

Proposed Rear Elevation
Scale 1: 100 (East)

PLANNING ISSUE

G	MO	26/07/23	GARAGE RELOCATED, ADDITIONAL TREE INFORMATION ADDED.
F	MO	28/06/23	GARAGE POSITION AMENDED
E	MO	16/05/23	SITE LOCATION PLAN ADDED
D	MO	09/05/23	NOTES ADDED
C	MO	24/04/23	PLANNING ISSUE
B	MO	14/12/22	PLANNING ISSUE
A	MO	06/12/22	ROOF REVISED
REV	BY	DATE	DETAILS

PROPOSED
Detached garage

LOCATION
26 Church Street
Horseley Village
Derbyshire
DE21 5BR

CLIENT
Mr Fletcher

DRAWING TITLE
Proposed Garage

DRAWN BY	DATE	DWG.NO	REV
MO	November 2022	KJ3204/20	G

SCALES @ A1: 1:50 | 1:100 | 1:1250

DO NOT SCALE:
From this drawing all dimensions are in millimetres unless otherwise stated any discrepancies are to be reported to Lacey & Owen Architectural Services Ltd.

RELEVANT DRAWINGS:
This drawing is to be read in conjunction with all other relevant drawings and details

DRAWING COPYRIGHT:
This drawing and all other relevant drawings is the property of Lacey & Owen Architectural Services Ltd. and should not be copied or altered in any way without prior consent

139 Bath Street
Ilkeston
Derbyshire
DE7 8AS

LACEY & OWEN
ARCHITECTURAL SERVICES LTD

T: 0115 944 5138
E: enquiry@laceyandowen.co.uk
www.laceyandowen.co.uk

CIAT REGISTERED PRACTICE