NORTH

Existing field ditch

Footpath

1.5m Safety Zones per equipment

Beam Weave

Balance Beam Trail

Climbing Log (Max height 2.4m)

Balance Seesaw

Stepping Poles

Bark Chippings within safety zones only

Rolling Log

ROUGH GRASSLAND

Context View:

Not to Scale

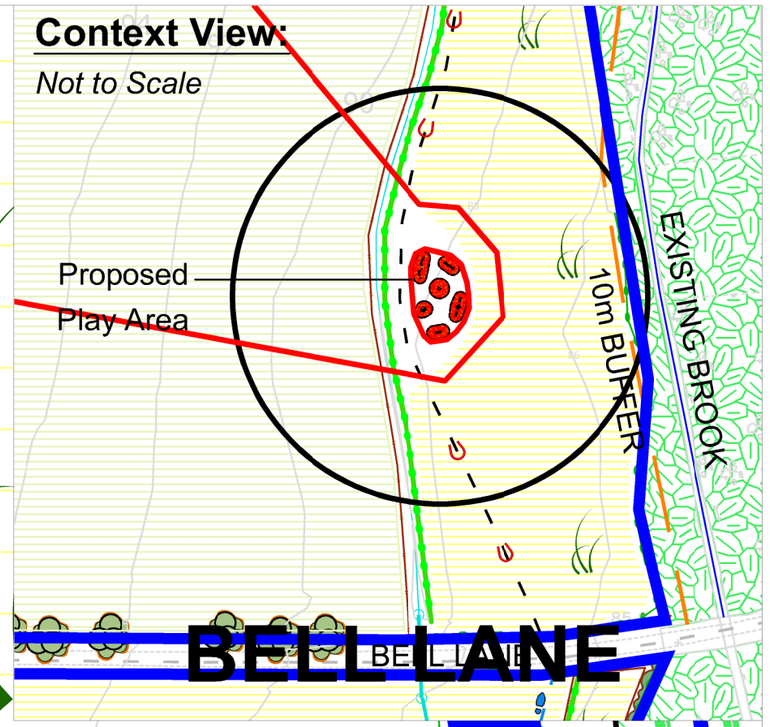

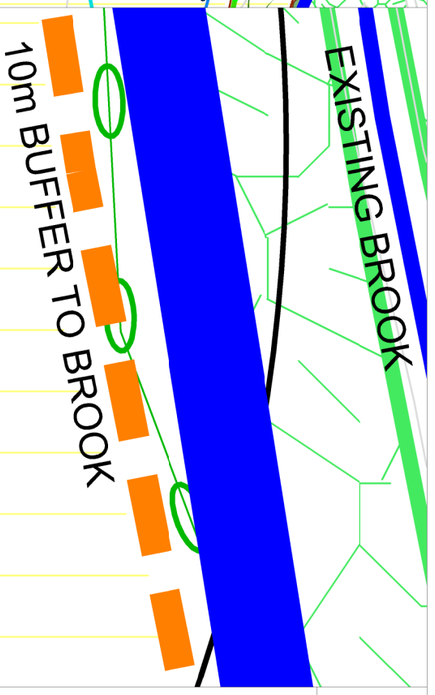

MEAD ESTATE, SMALLEY

Proposed Play Area

REVISIONS		
A	Amendments to the proposed bark chipping surfacing.	SW 25.07.2023

Project: MEAD ESTATE, SMALLEY		
Title: Proposed Play Area		
Client: Woodland Trust		
Date: May 2023	Scale: 1:200@A3	
Drawn: SW	Drawing No.: 2211_50	
Checked: DS	Revision: A	Status: Planning

Landscape Institute Registered practice

©Appletons 17 Chorley Old Road, Bolton BL1 3AD. Tel: 01204 393006.
Web: www.appletons.uk.com Email: info@appletons.uk.com