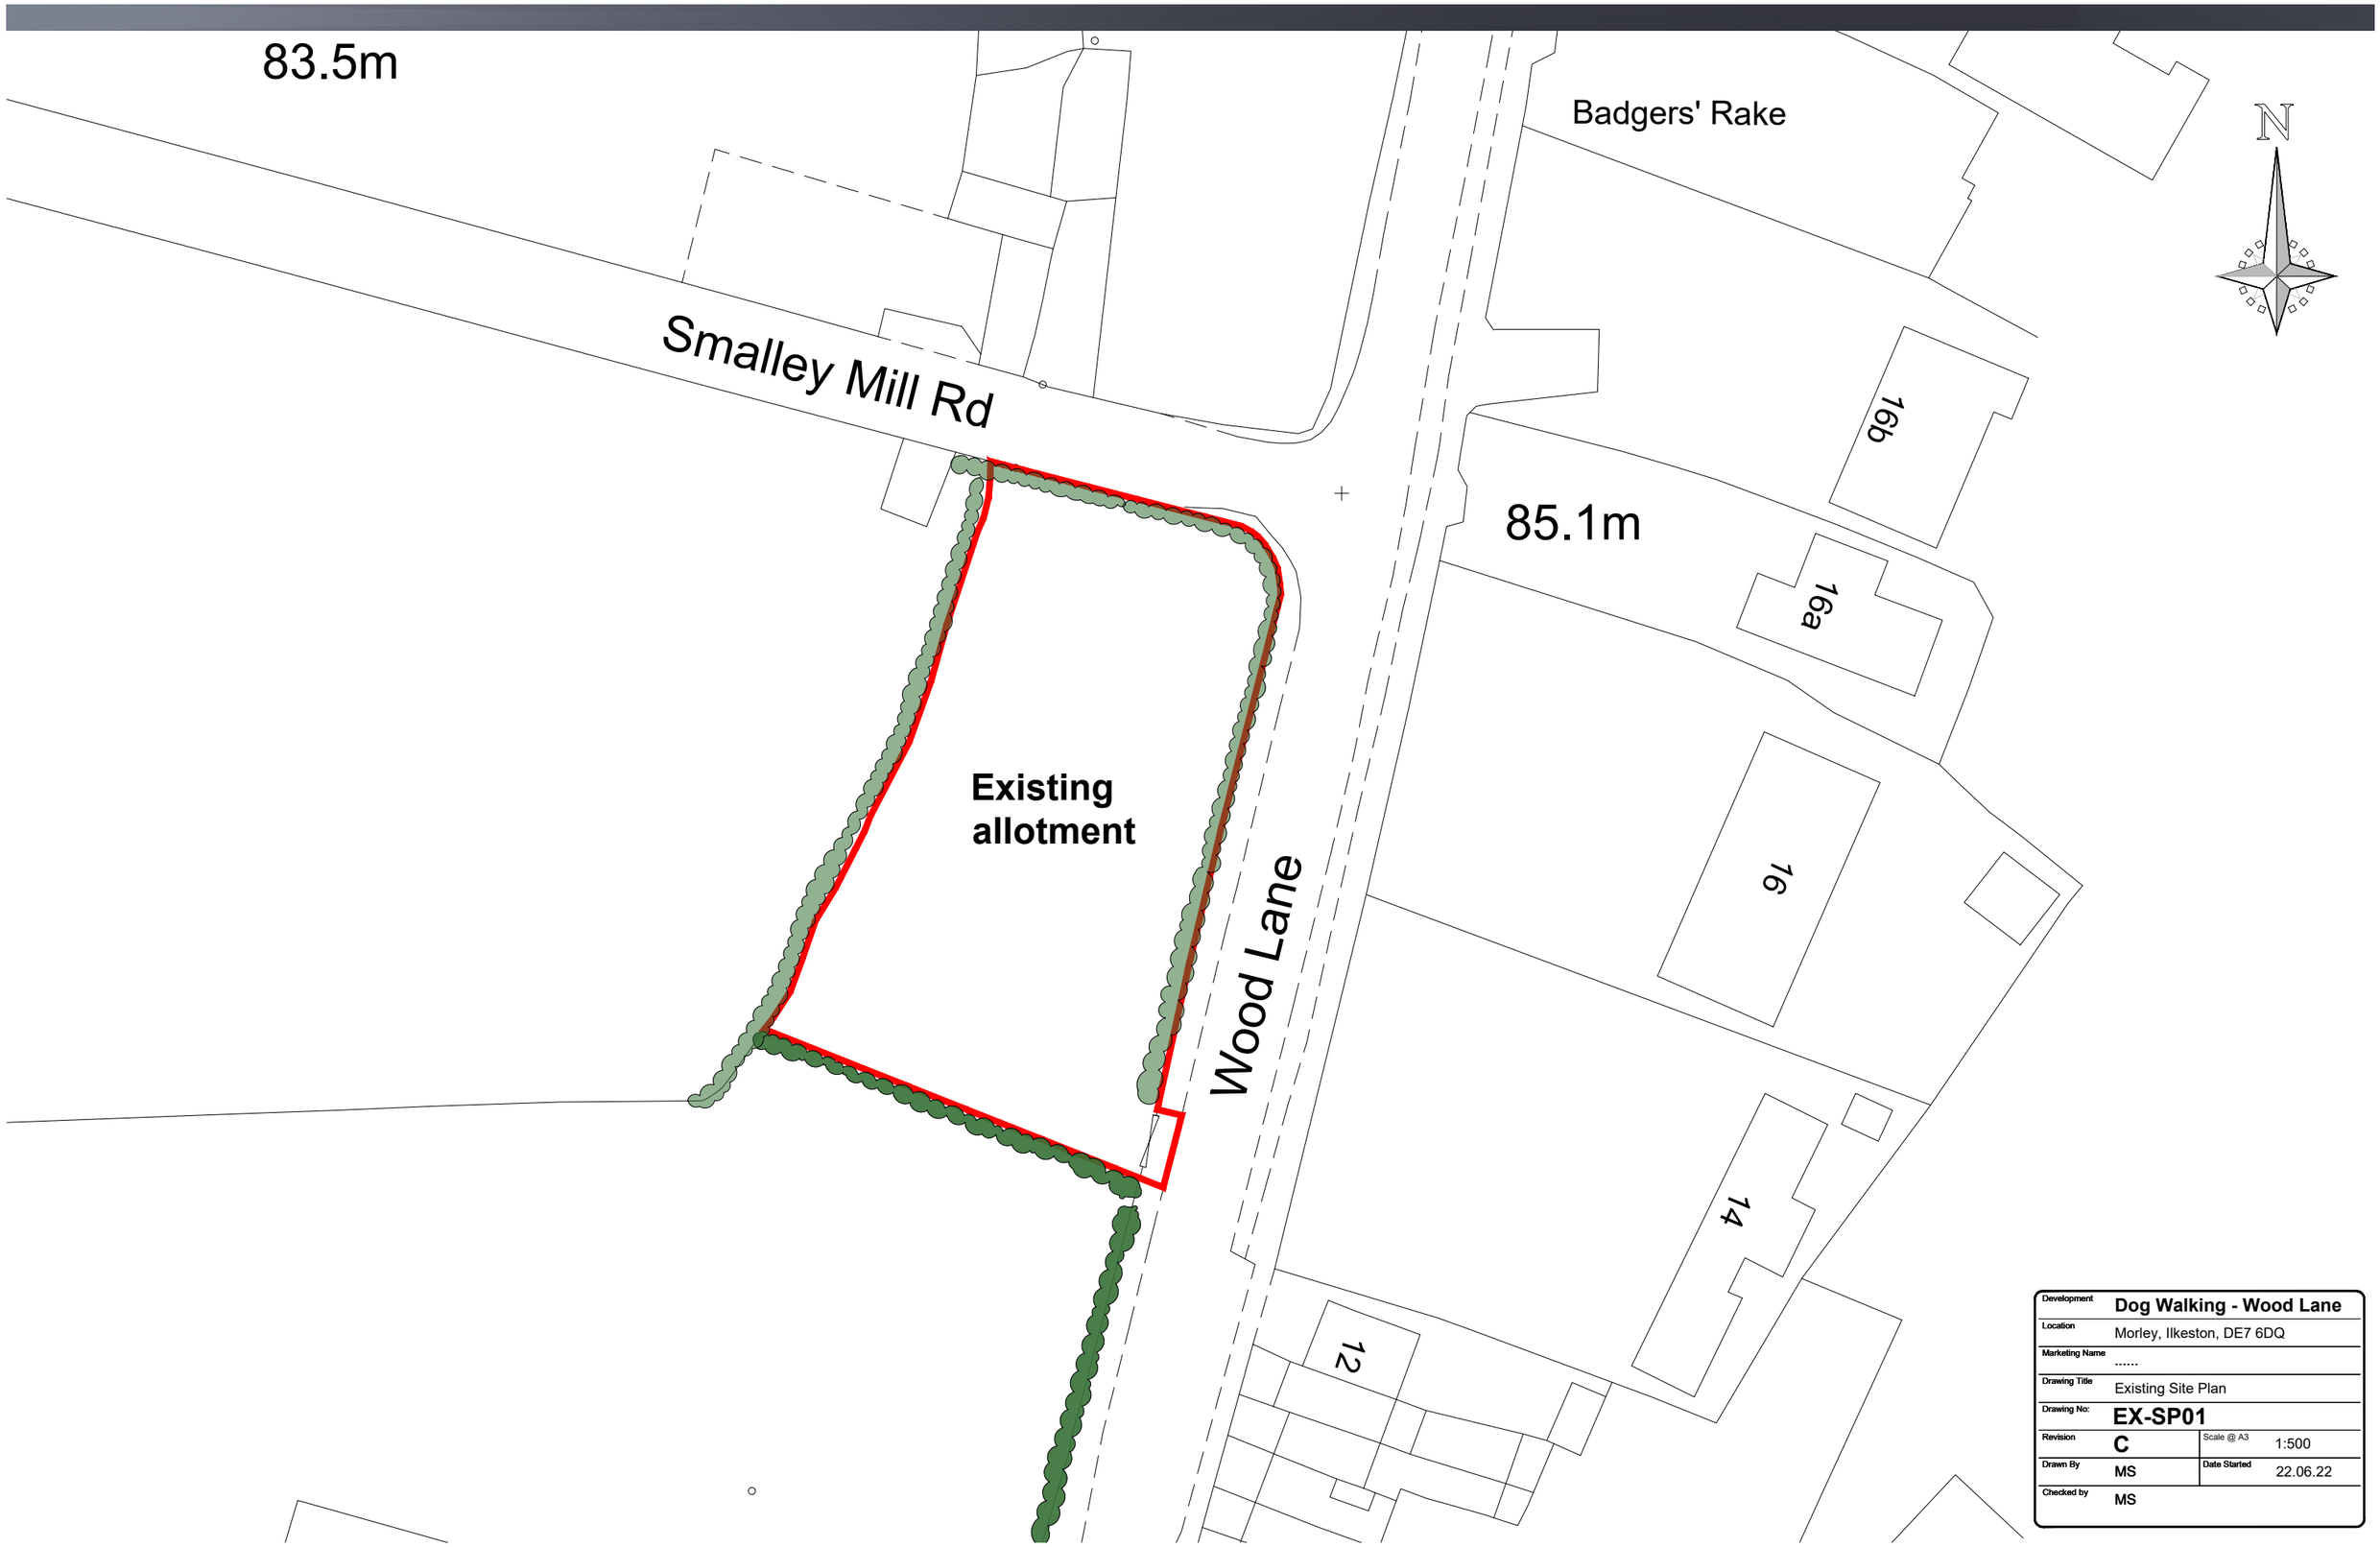

Development	**Dog Walking - Wood Lane**		
Location	Morley, Ilkeston, DE7 6DQ		
Marketing Name	.....		
Drawing Title	Existing Site Plan		
Drawing No:	**EX-SP01**		
Revision	**C**	Scale @ A3	1:500
Drawn By	**MS**	Date Started	22.06.22
Checked by	**MS**		

Wood Lane, Dog Walking Application.