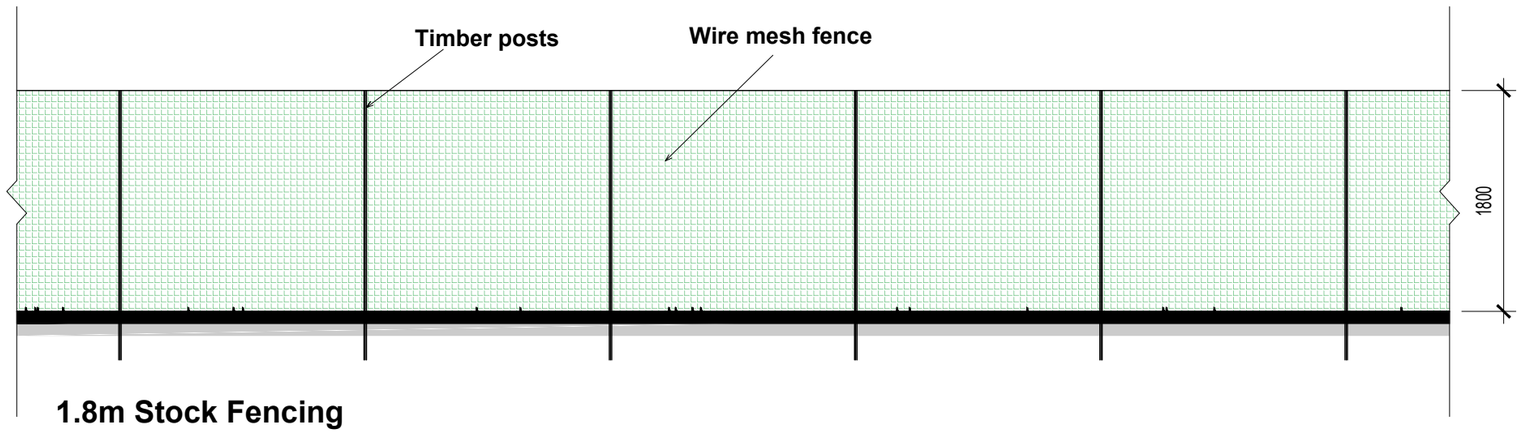

1.8m Stock Fencing

Timber posts with a wire mesh fence between.

Development	**Dog Walking - Wood Lane**
Location	Morley, Ilkeston, DE7 6DQ
Marketing Name	.....
Drawing Title	Fence Detail
Drawing No:	**FD01**
Revision	**B**
Scale @ A3	1:50
Drawn By	**MS**
Date Started	22.06.22
Checked by	**MS**