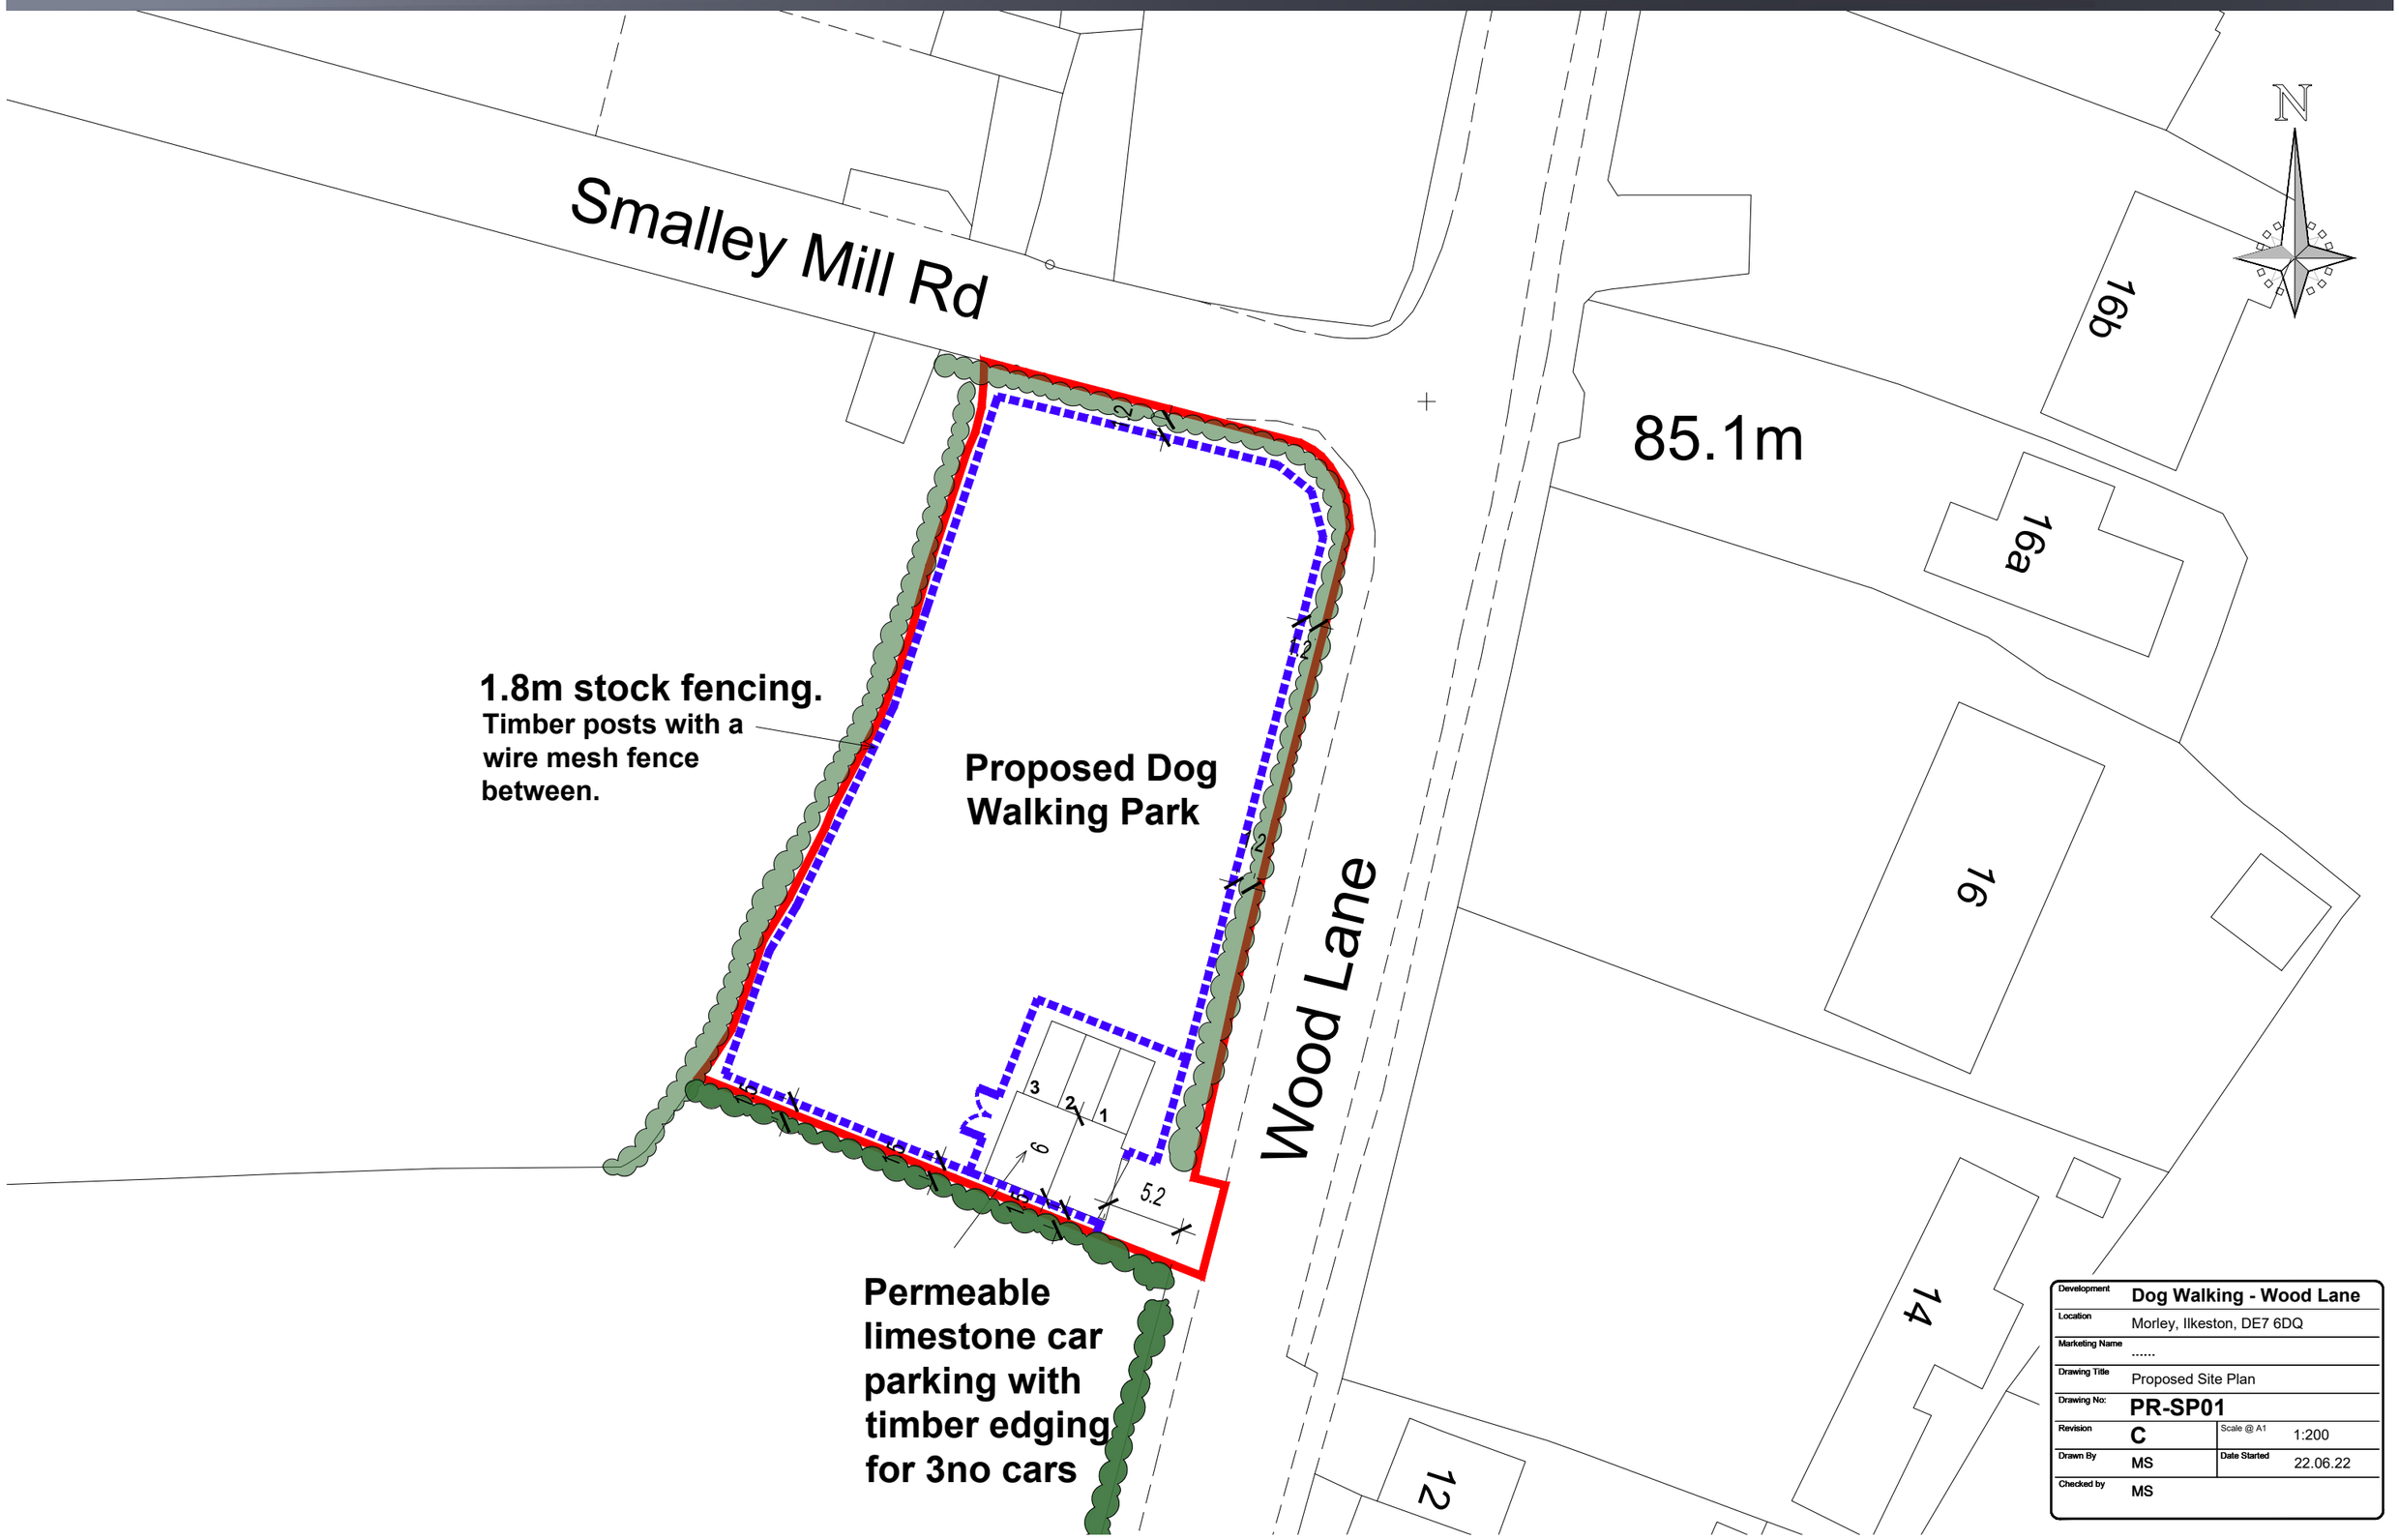
Smalley Mill Rd
N
85.1m
166
166a
16
14
12
Wood Lane
1.8m stock fencing.
Timber posts with a wire mesh fence between.
Proposed Dog Walking Park
Permeable limestone car parking with timber edging for 3no cars
3
2
1
6
5.2
Development
Dog Walking - Wood Lane
Location
Morley, Ilkeston, DE7 6DQ
Marketing Name
.....
Drawing Title
Proposed Site Plan
Drawing No:
PR-SP01
Revision
C
Scale @ A1
1:200
Drawn By
MS
Date Started
22.06.22
Checked by
MS