This drawing is the property of Nick Marriott Associates. By accepting delivery of this drawing the recipient hereby agrees that the information contained within this drawing, in whole or in part, is confidential and the property of Nick Marriott Associates and that it will not reproduce or redistribute such drawing, discuss the information contained herein or make reproductions without the prior written approval of Nick Marriott Associates and will hold all information relating to this drawing in confidence.

THIS IS A SCALE DRAWING.
For construction purposes -rely only on figured dimensions!

0m 1 2 3 4 5 10
Scale 1:100



West Facing Elevation



North Facing Elevation

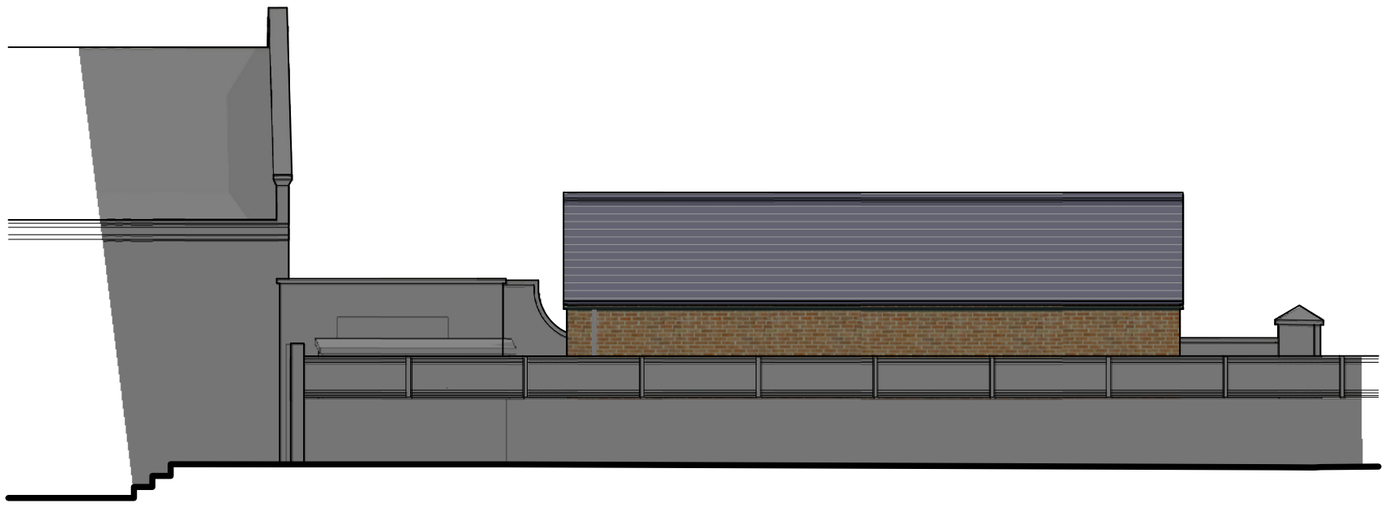

East Facing Elevation



South Facing Elevation

Revision B: Building reduced by 300mm NJM July 2023
Revision A: Submission Drawing NJM May 2023

Client	Project	drawing title	scale	drawing number	rev	
Mr D Wallwork	Windley Hall	PROP Elevations	1:100 date May 2023	2311 - 04	B	

info@nickmarriott.co.uk | www.nickmarriott.co.uk
Tel:01629 814006 | Fax 0871 9001250
NMA Studio 78 Moorhall Bakewell DE45 1FP
nick marriott architecture