Swanwick Hall School

1:500 A3

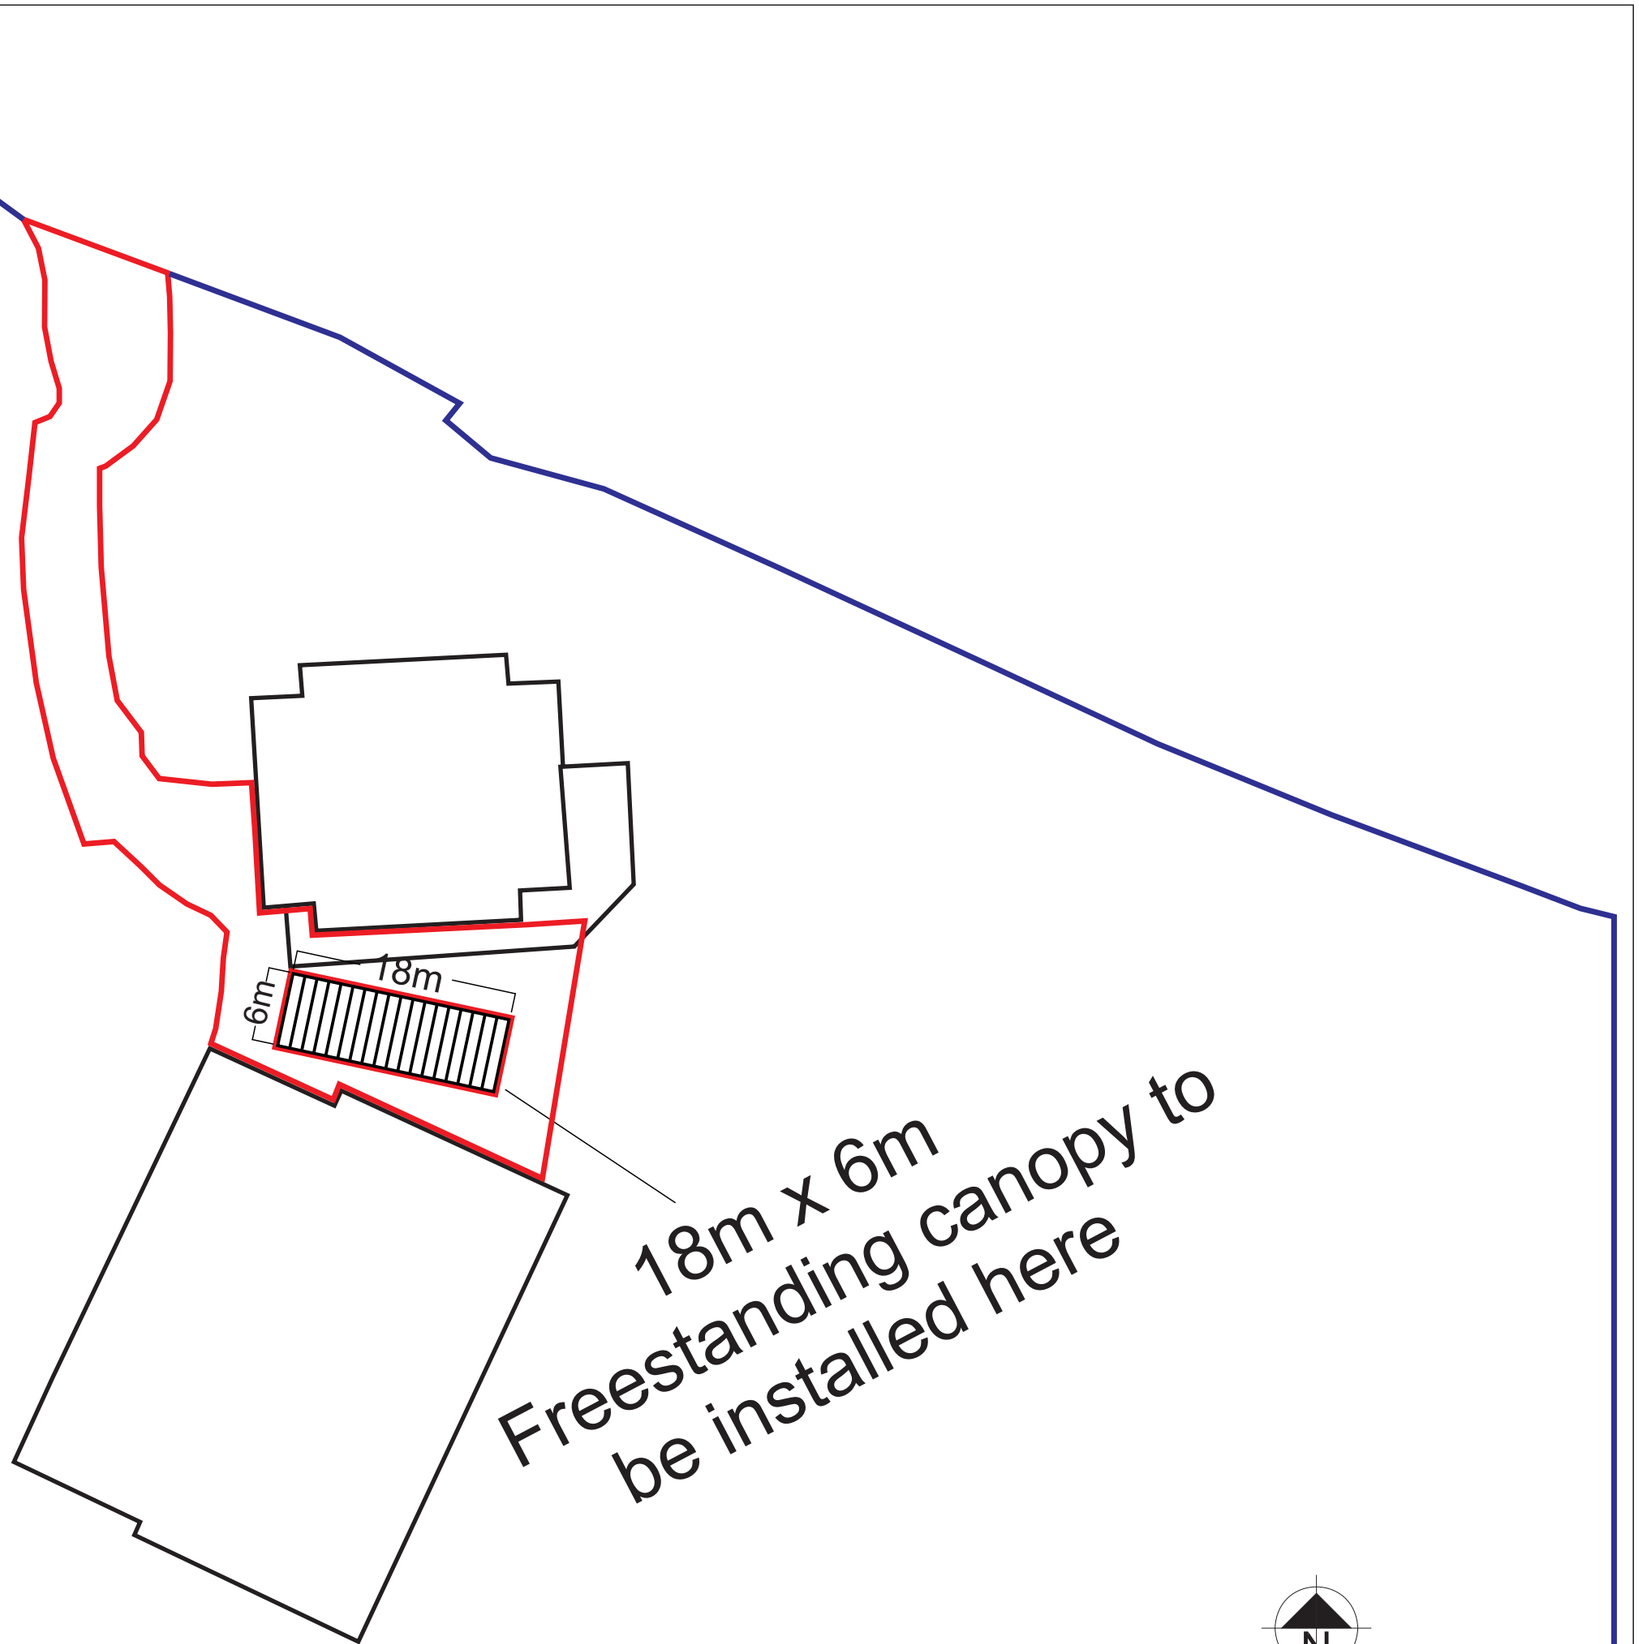

able canopies	Swanwick Hall School Block Plan	Drawn By: L Ref: Able10669 v1.2	Date: 1/8/2023	Scale: 1:500 A3

metres

0 1 2 4 6 8 10 12 14 16 18 20

N

North Direction