# Swanwick Hall School
## 1:100 A1

## Proposed Drawings

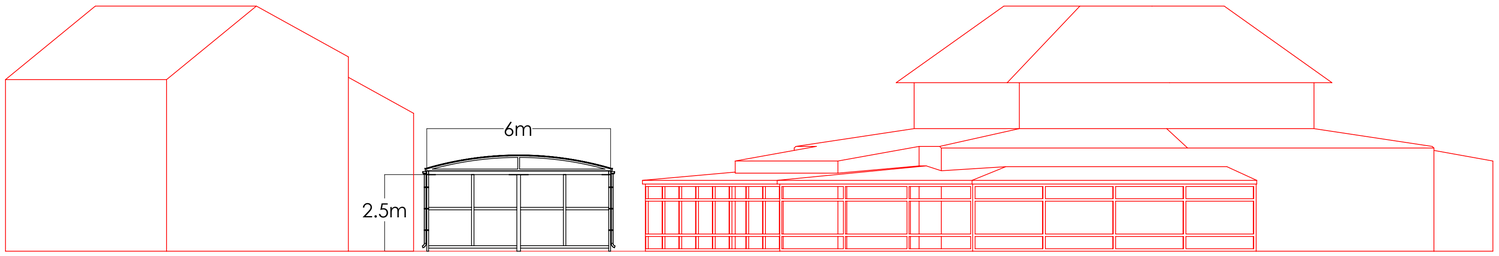


Front Elevation

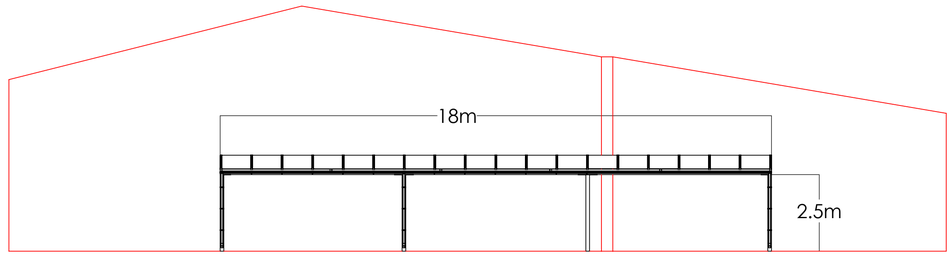


End Elevation Right

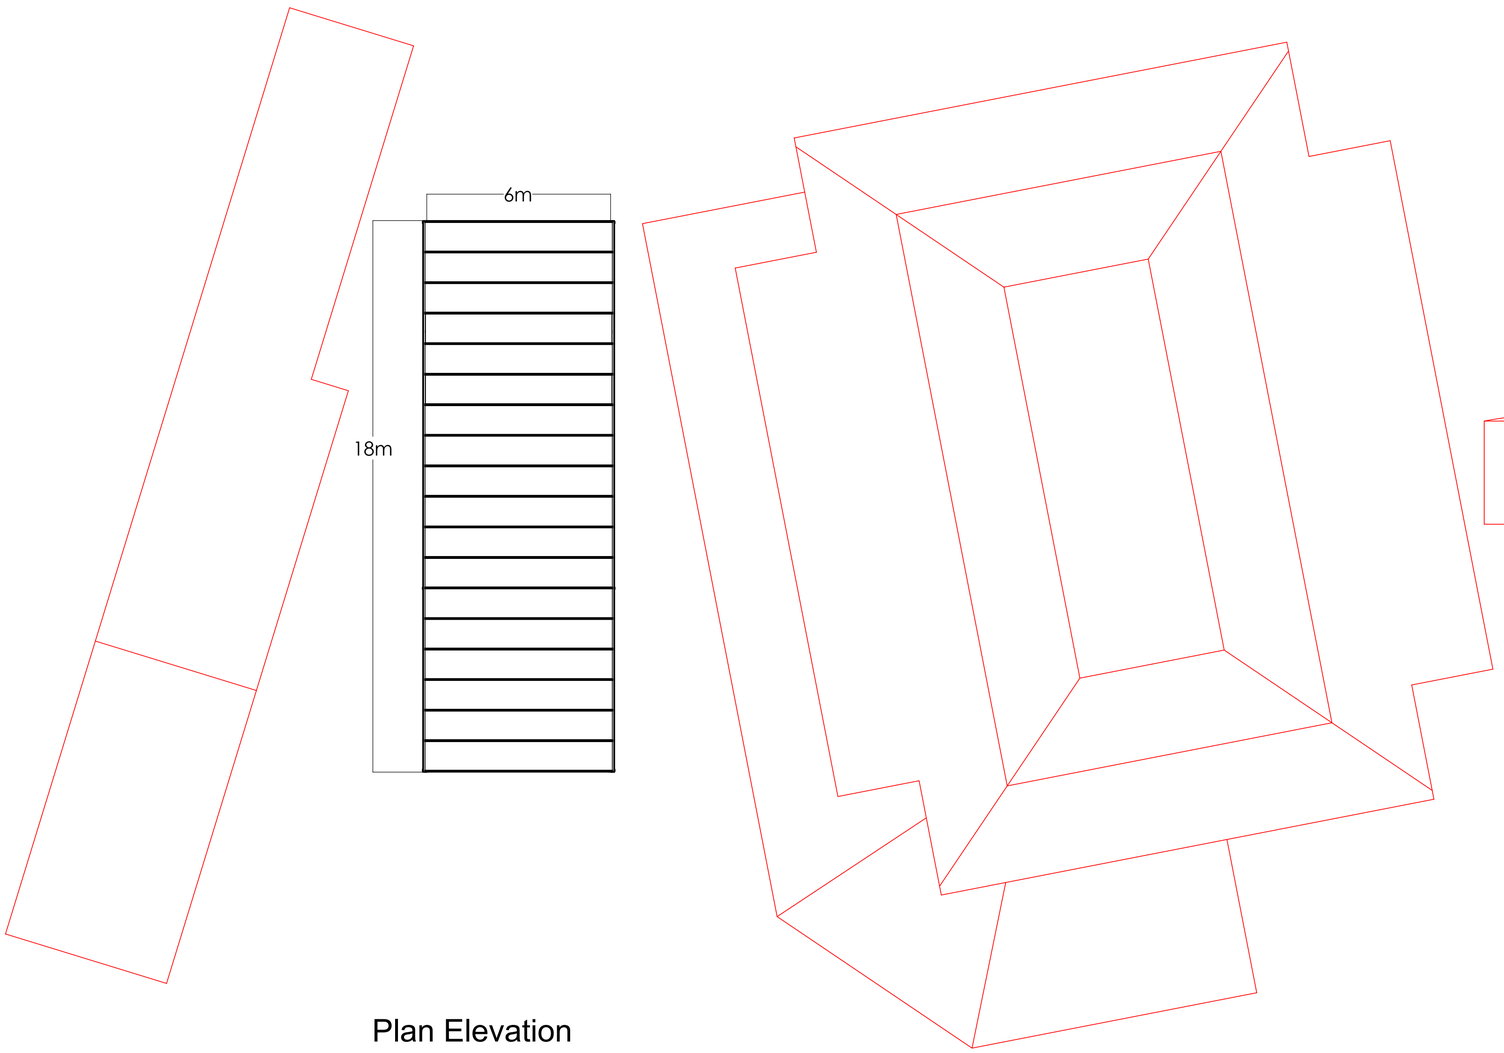


Plan Elevation

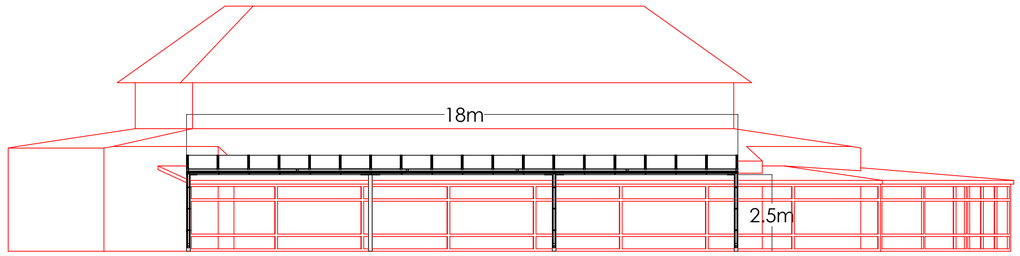


End Elevation Left

able canopies
The Canopy Experts!

| | | | |
|---|---|---|---|
| Title: Swanwick Hall School<br>Elevation Plan | Drawn By: LS<br>Ref: Able10671 | Date: 12/07/2023 | Scale: 1:100 A1 |

metres
0 5 10 15 20