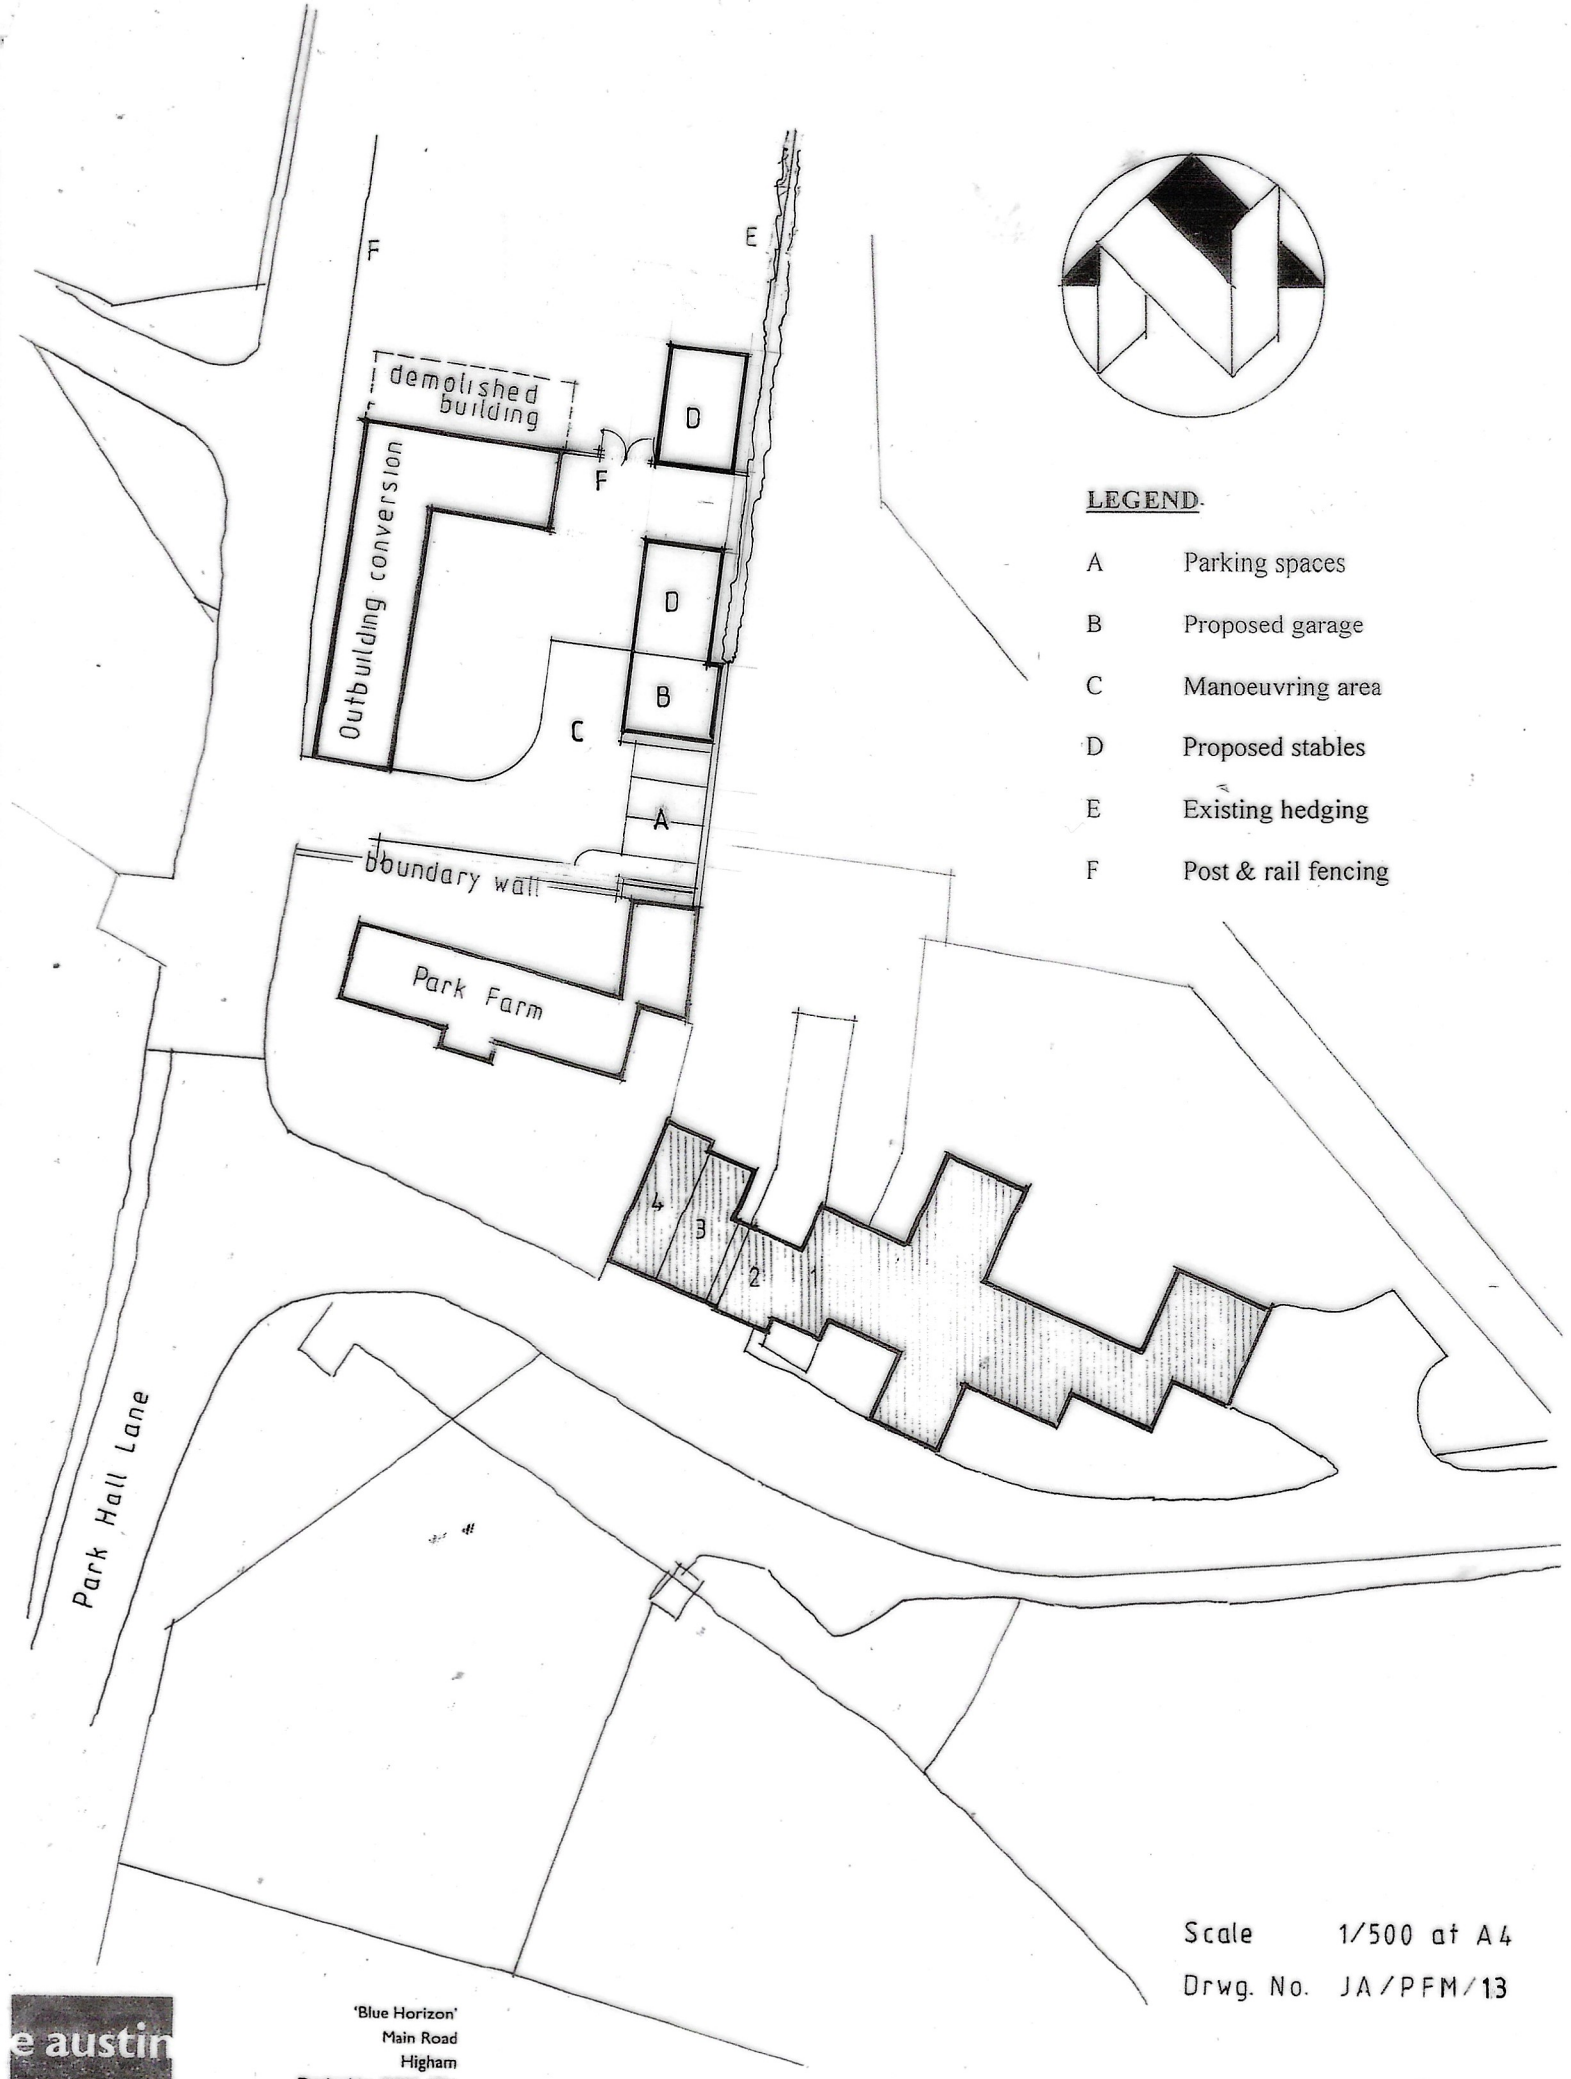


LEGEND

A	Parking spaces
B	Proposed garage
C	Manoeuvring area
D	Proposed stables
E	Existing hedging
F	Post & rail fencing

Scale 1/500 at A4

Drwg. No. JA/PFM/13

e austin
planning & building services

'Blue Horizon'
Main Road
Higham
Derbyshire DE55 6EH
Telephone 01773 835304
E-mail ernieaustin1942@hotmail.com

PROPOSED GARAGE/STABLES PARK FARM MAPPERLEY