
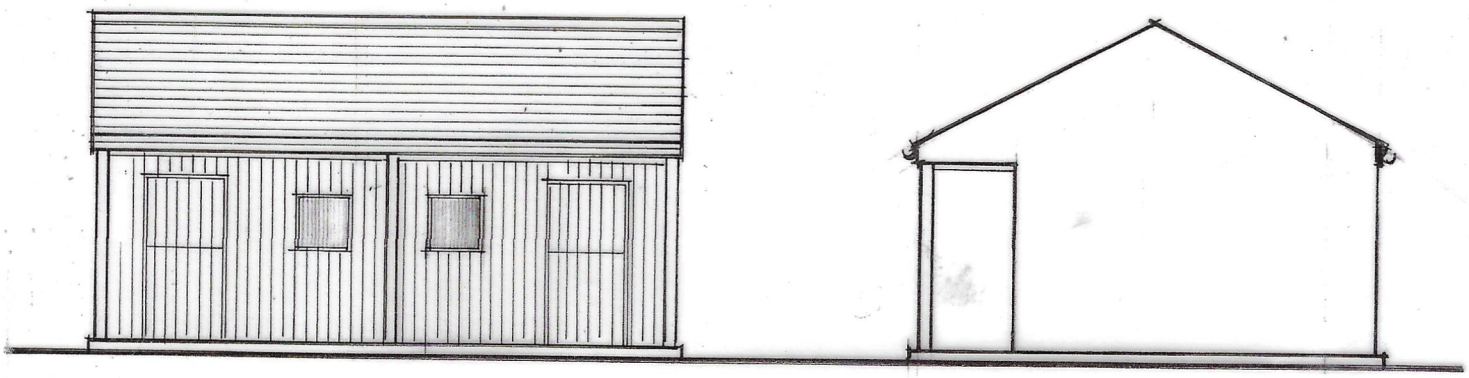


WEST ELEVATION


SOUTH ELEVATION

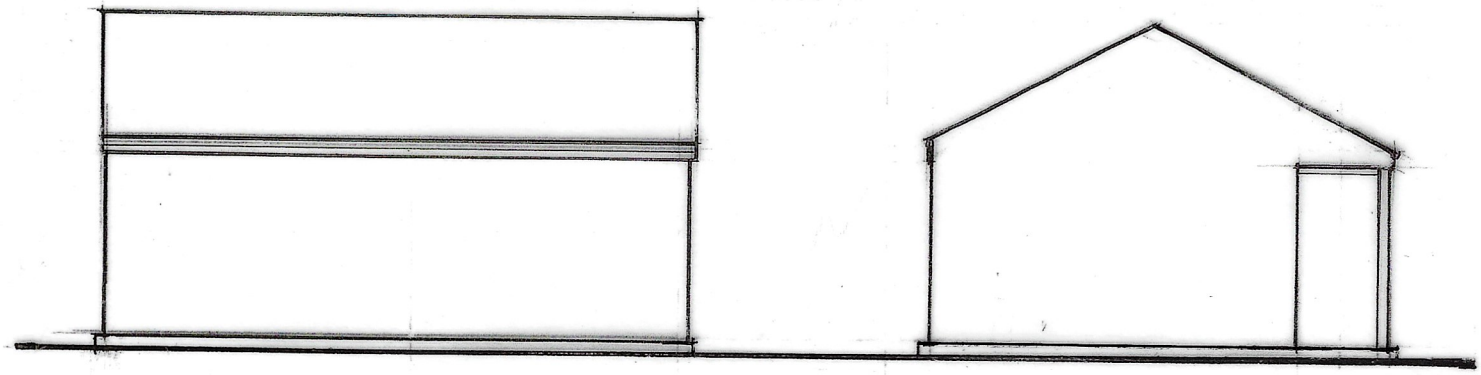

EAST ELEVATION

NORTH ELEVATION



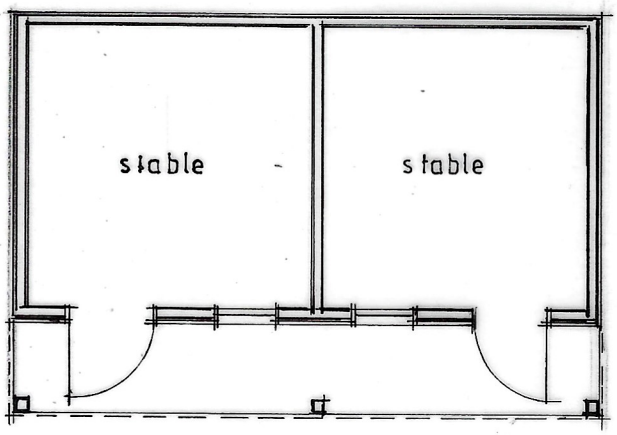

PLAN

LEGEND

Roof to be natural slates to match barn conversion

Walls to stables to be vertical timber boarding

PROPOSED STABLES PARK FARM, MAPPERLEY

e austin
planning & building services

'Blue Horizon'
Main Road
Higham
Derbyshire DE55 6EH
Telephone 01773 835304
E-mail ernieaustin1942@hotmail.com

Scale 1/100 at A4
Drwg. No. JA/PFM/12