

WEST ELEVATION

EAST ELEVATION

SOUTH ELEVATION


NORTH ELEVATION

LEGEND

Roof to be natural slates to match barn conversion

Walls to garage to be facing brickwork

Walls to stables to be vertical timber boarding

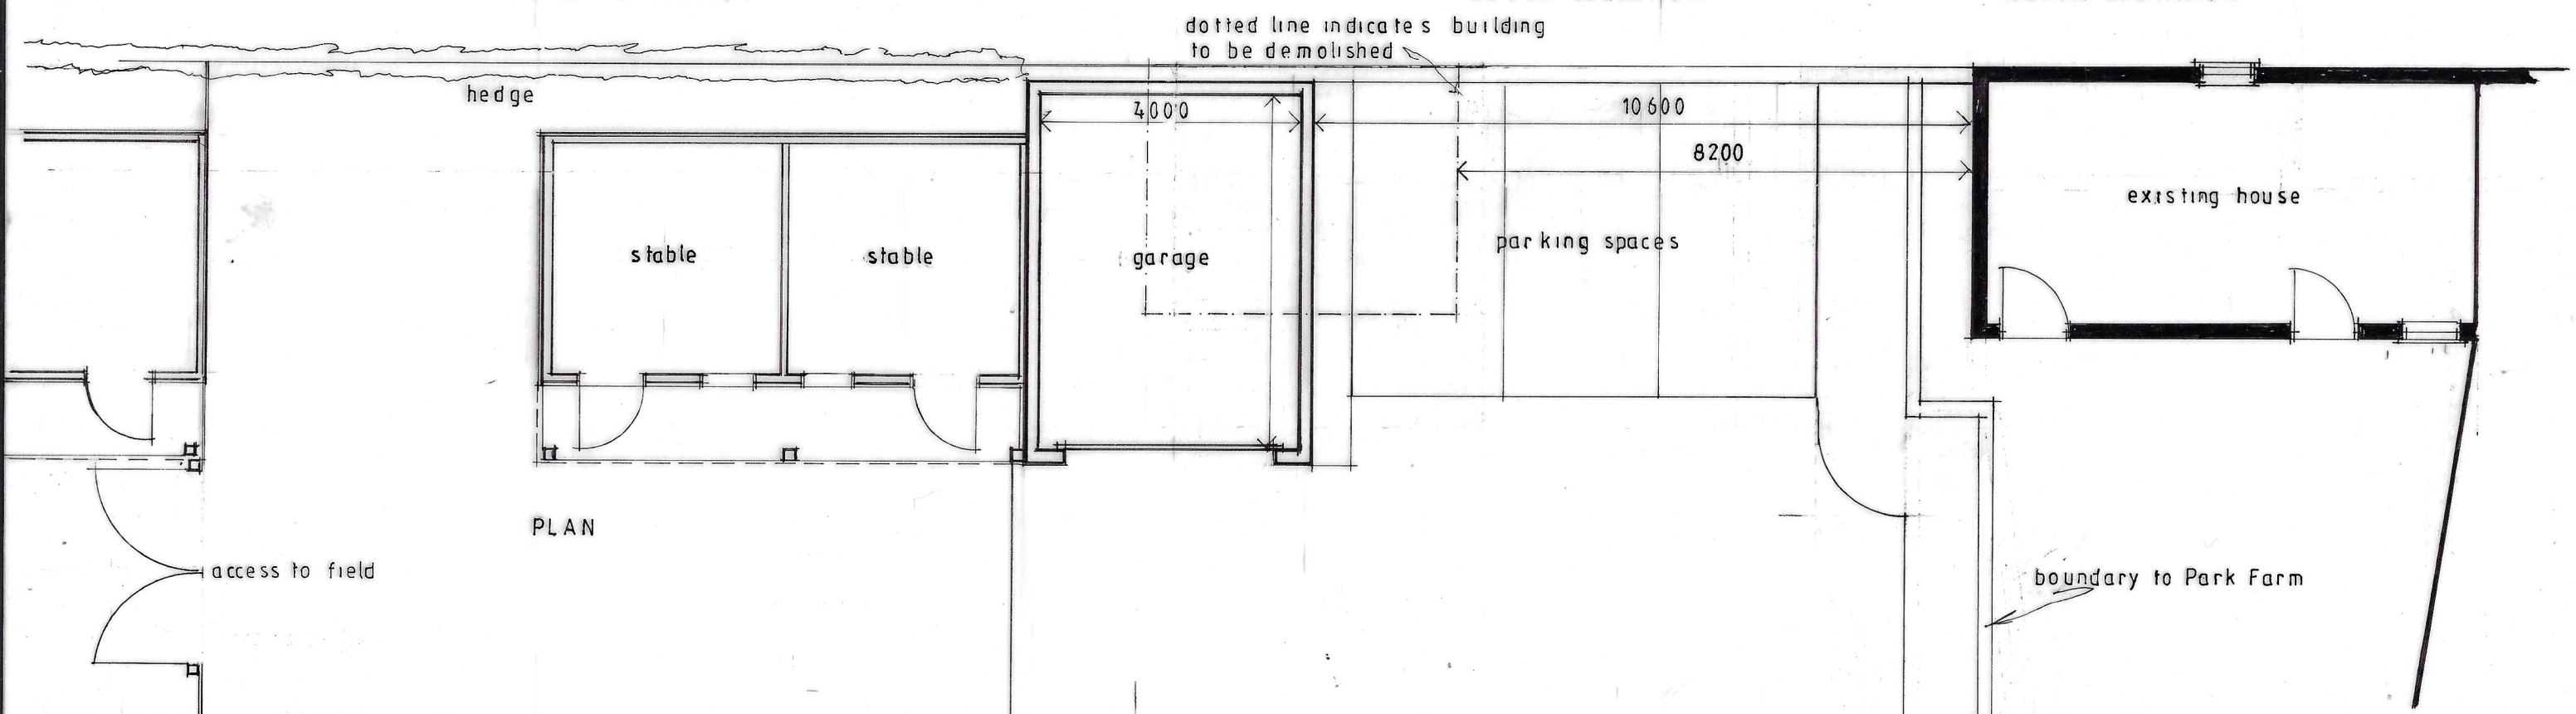

PLAN

e austin
planning & building services
'Blue Horizon'
Main Road
Higham
Derbyshire DE55 6EH
Telephone 01773 835304
E-mail ernieaustin1942@hotmail.com

PROPOSED GARAGE/ STABLES PARK FARM, MAPPERLEY

Scale 1/100 at A3
Drwg. No. JA/PFM/11