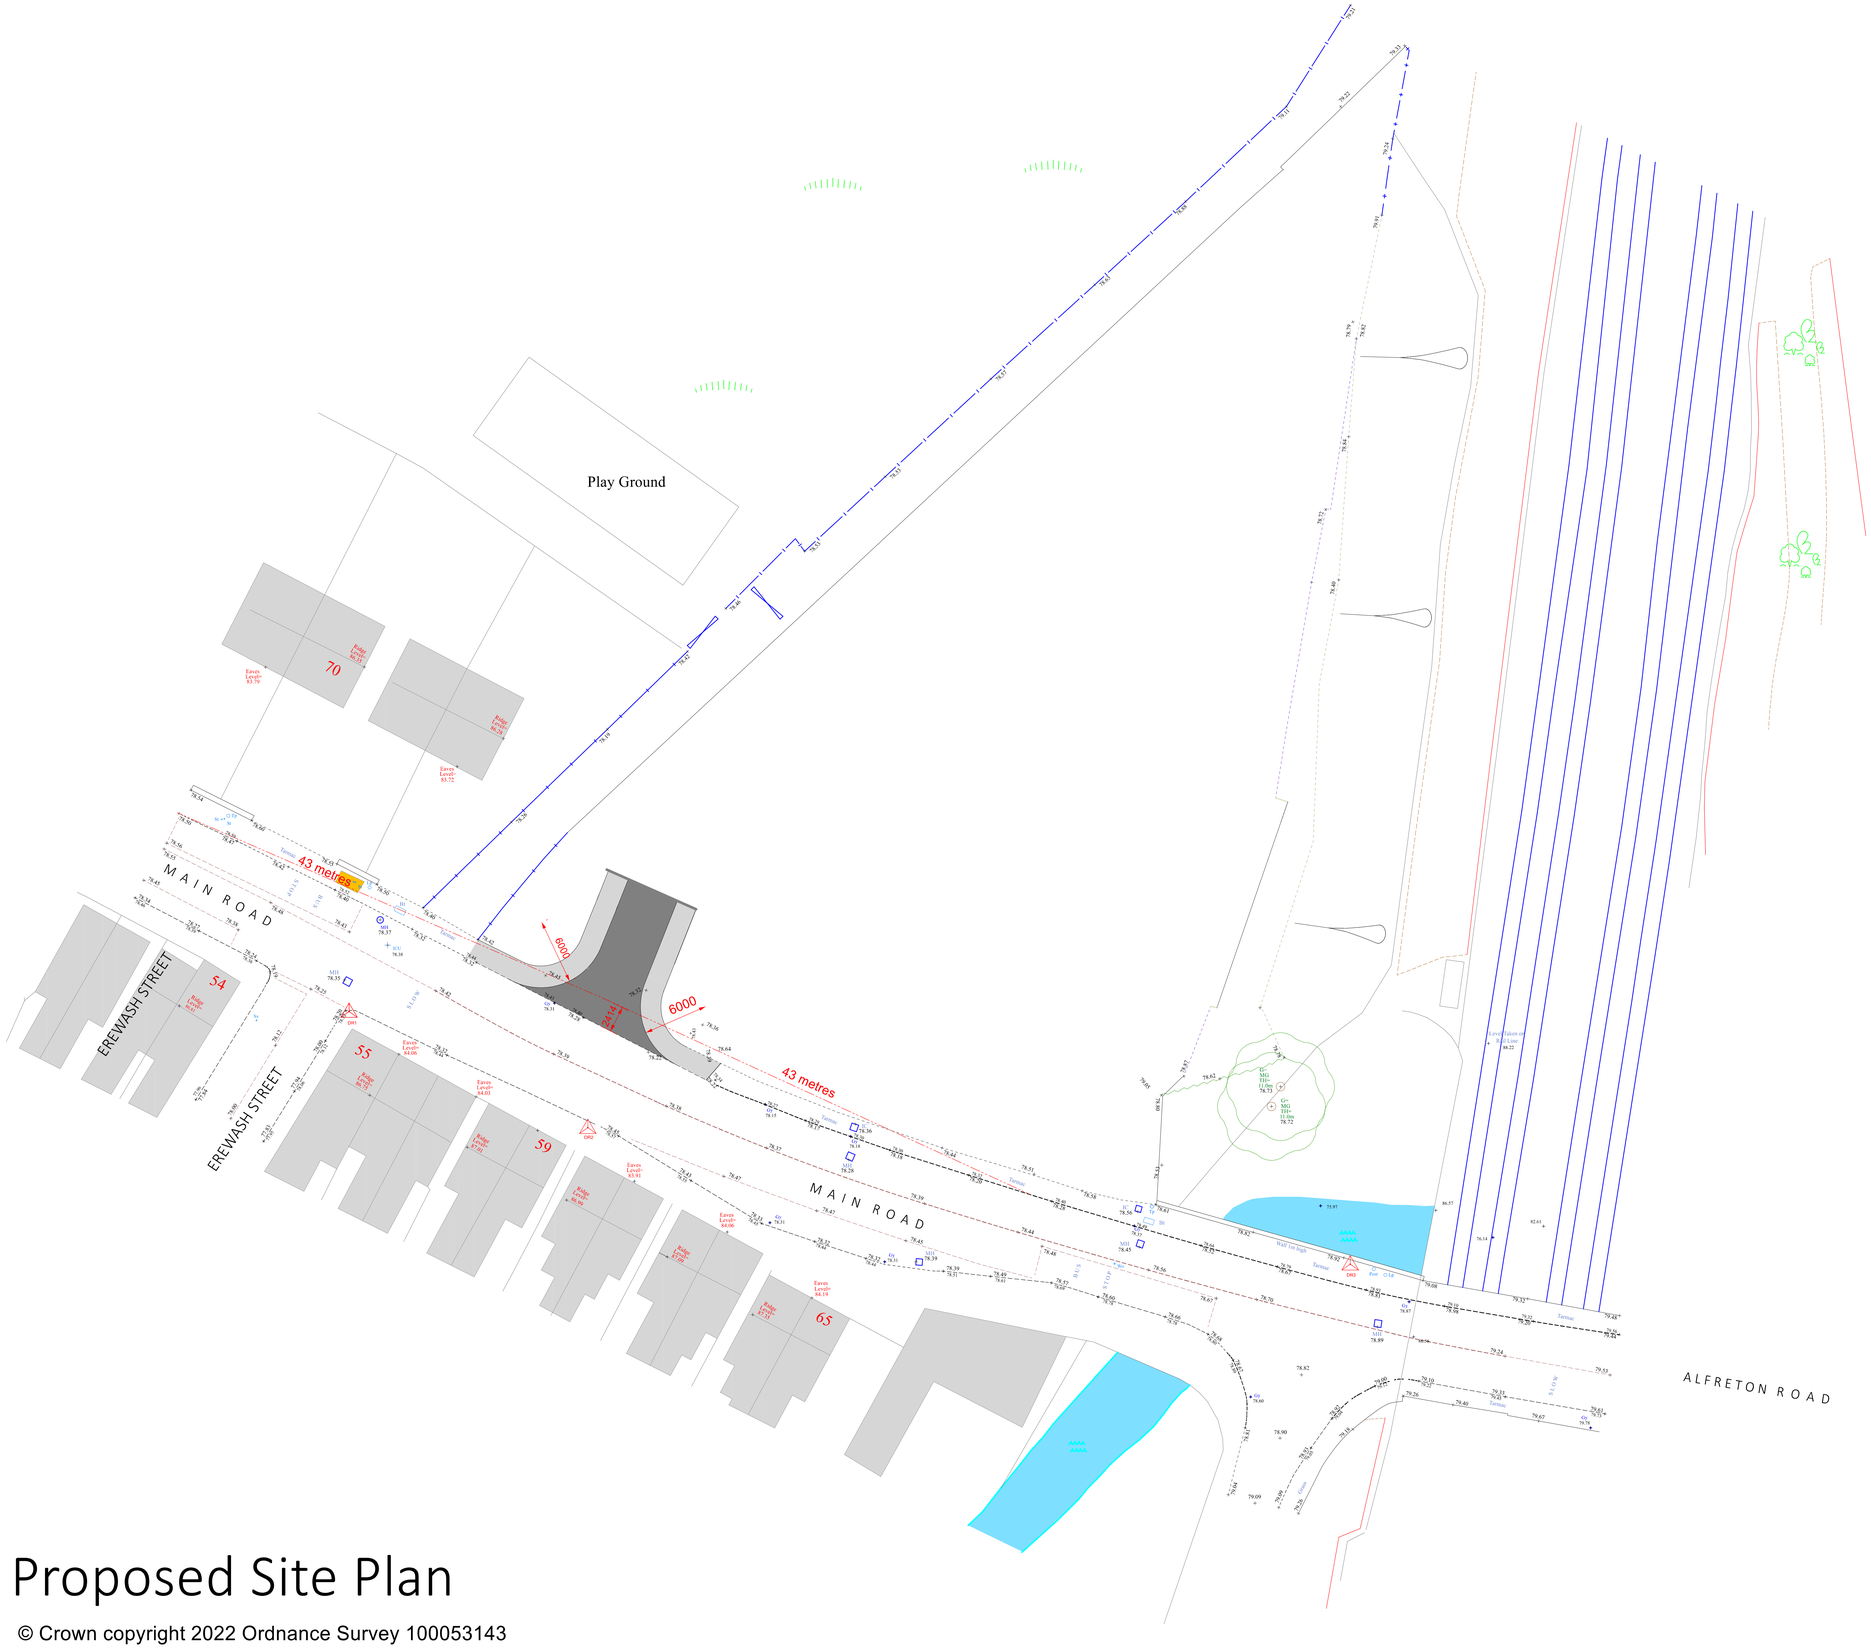

Proposed Site Plan

© Crown copyright 2022 Ordnance Survey 100053143

Notes:

All dimensions must be checked/verified on site and not scaled from this drawing.

0m 10m 20m
Scale 1/200

0m 5m 10m
Scale 1/100

0m 2.5m 5m
Scale 1/50

N

	Date	Revisions
A	9/12/22	Entrance Road Altered

Client:

Project Site Address

66 Main Road
Pye Bridge
ALFRETON
DE55 4NY

Drawing Title:
Proposed Residential Development

Drawing Title:
Proposed Site Entrance Plan

Scale: 1:200 @ ISO A0

Status: Planning

Date: July 2023

Drawing No: