GREY RICHARDS TROWELL ARCHITECTURE
Address: 1-3 Greenhill, Wirksworth, Derbyshire, DE4 4EN
Tel: 01629 825491
Email: info@tgrarchitecture.co.uk
Website: www.tgrarchitecture.co.uk

Client: Mr & Mrs Hodson

Project: Works at 29 Hazelwood Road

Address: 29 Hazelwood Road
Duffield
DE56 4DP

Drawing: P003 - Proposed Plans - Garage Conversion

Dwg No: P003 | Date: 20/04/2023

Scale: 1:50 | Paper size: A1

RIBA Stage: 3


Please Note:
Drawings up to RIBA Work Stage 4 are not sufficiently detailed for construction

DO NOT SCALE DRAWING


© Grey Richards Trowell Architecture all rights reserved

Revisions:
Rev A, 07.08.2023 - Layout Revised


GROUND FLOOR PLAN

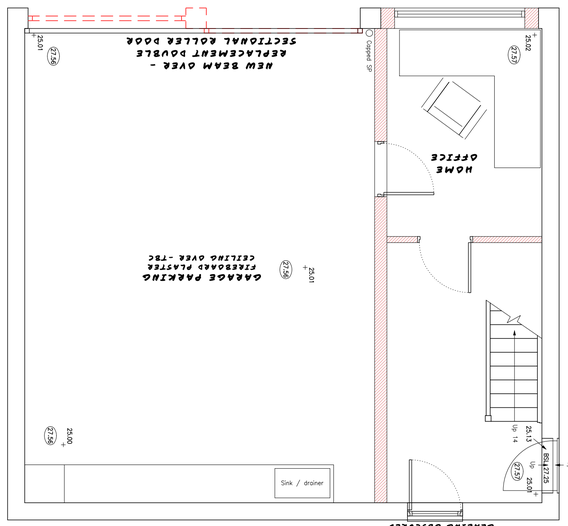


SIDE WEST ELEVATION

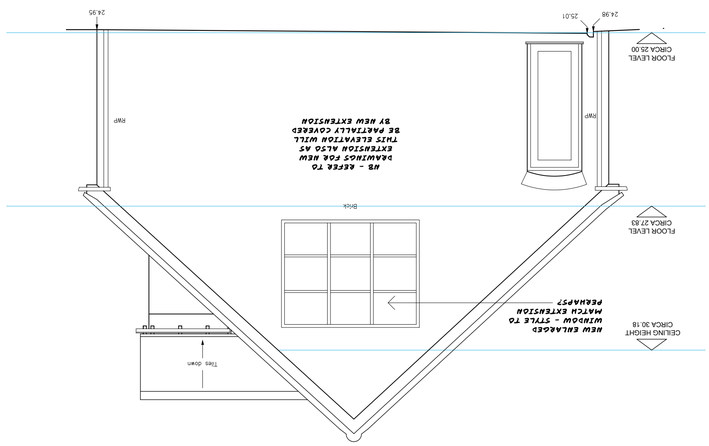


REAR NORTH ELEVATION

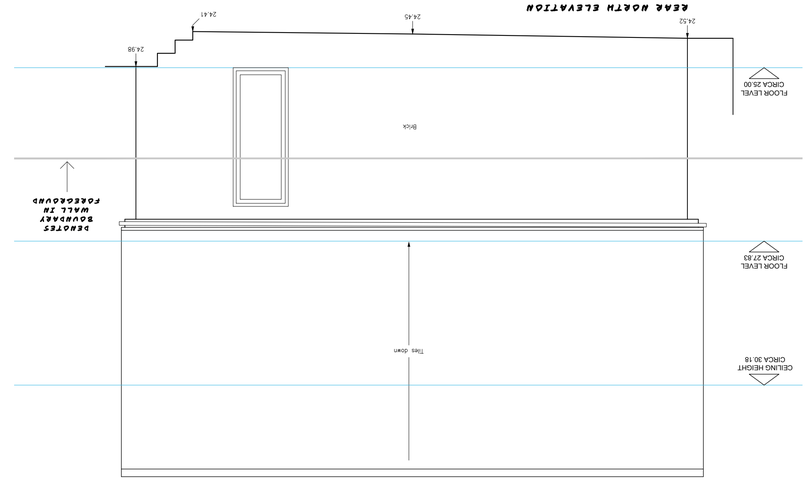

FIRST FLOOR / ROOF SPACE PLAN

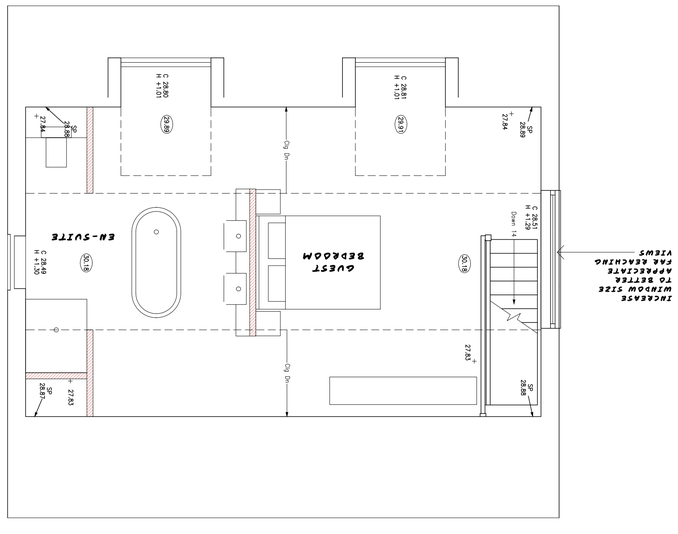

FRONT SOUTH ELEVATION

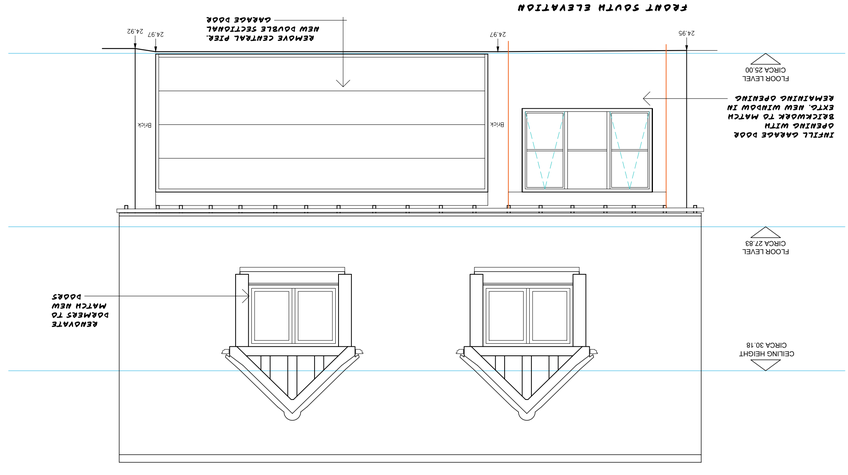

SIDE EAST ELEVATION

