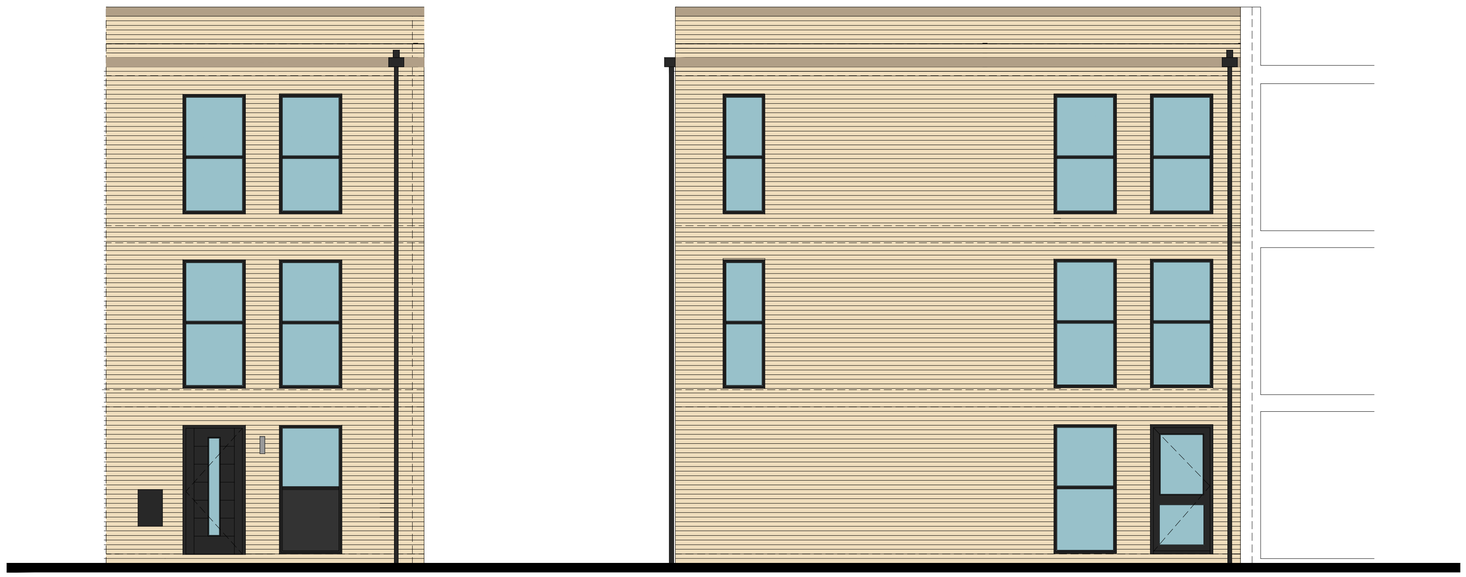

Front Elevation
Scale 1:50

Side Elevation
Scale 1:50

HOUSE TYPE B-2
Plots: 28

Ground Floor Approx. GIA	41.8sqm (450sqft)
First Floor Approx. GIA	41.8sqm (450sqft)
Second Floor Approx. GIA	41.8sqm (450sqft)
Total Approx. GIA	125.4sqm (1,350sqft)

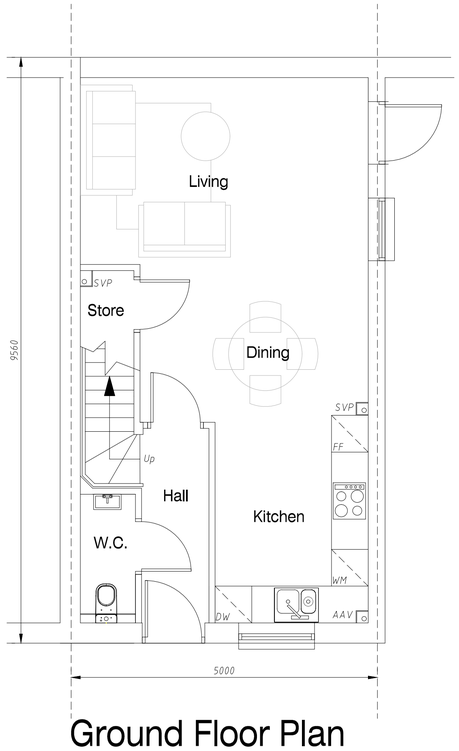

Ground Floor Plan
Scale 1:50

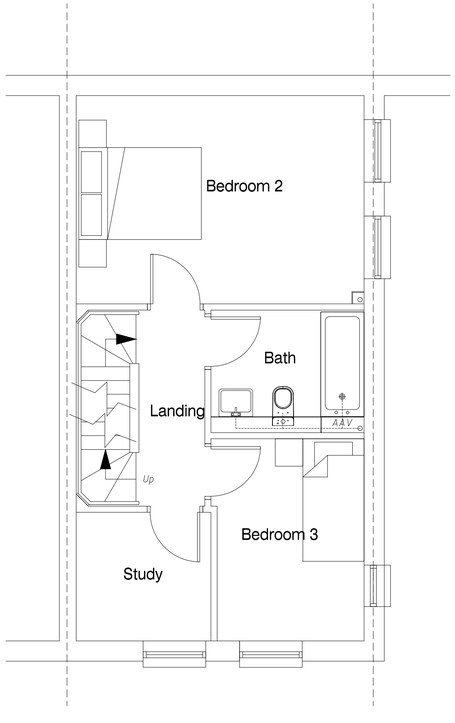

First Floor Plan
Scale 1:50

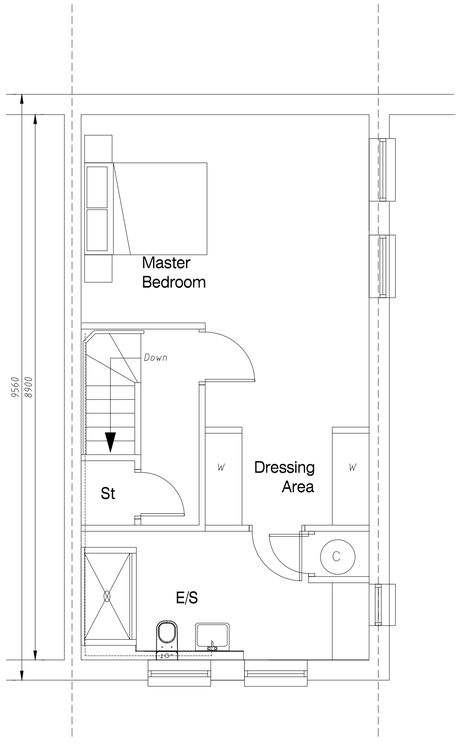

Second Floor Plan
Scale 1:50

0 0.5 1 2 3 4 5m
1 : 50

rev.	date		drawn	chk'd
H	28.07.23	Elevations updated	DI	
G	17.07.23	Roof Terrace omitted	DI	
F	31.03.23	Foliage removed for planning	TS	
E	24.02.23	Updated coach light revised Updated elevations for planning	TS	
D	01.02.23	Unit handed Roof terrace elevation updated coach light added front entrance door design revised ground floor wc window removed	TS	
C	11.08.22	Updated elevations for planning	TS	
B	08.08.22	Updated elevations for planning	TS	
A	03.08.22	Updated elevations for planning	TS	

Gould Singleton Architects
Earls Way, Halesowen, West Midlands, B63 3HR
Tel: 0121 550 0359 Fax: 0121 550 8088
e-mail: info@gould-singleton.co.uk

scales: 1:50@A1
date: 17/07/23
drawn: DI checked: GSA
number: 22-1908/109H

Milford Mills
Derby Road
Milford

Proposed Plans & Elevations - Type B-2

This drawing and the building works depicted are the copyright of the Architects and may not be reproduced except by written permission. This drawing must be read and checked against any specialist drawings and information provided. Do not scale prints. Figured dimensions only to be taken from this drawing.