

WEST ELEVATION

LEGEND


Roof s to be natural slates to match barn conversion

Walls to garage to be facing brickwork

Walls to stables to be vertical timber boarding

Gutters & downpipes to be cast iron with gutters on rise & fall brackets


Garage doors to be timber ledged framed & braced

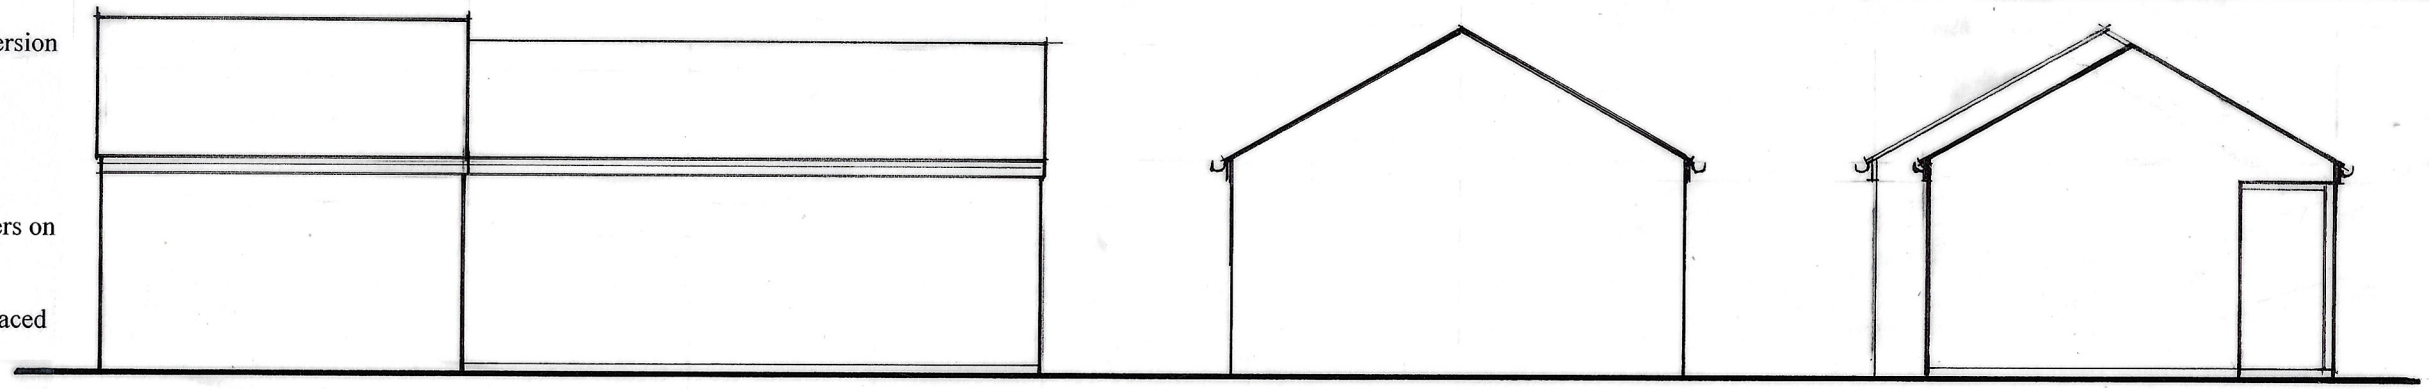

EAST ELEVATION

SOUTH ELEVATION

NORTH ELEVATION

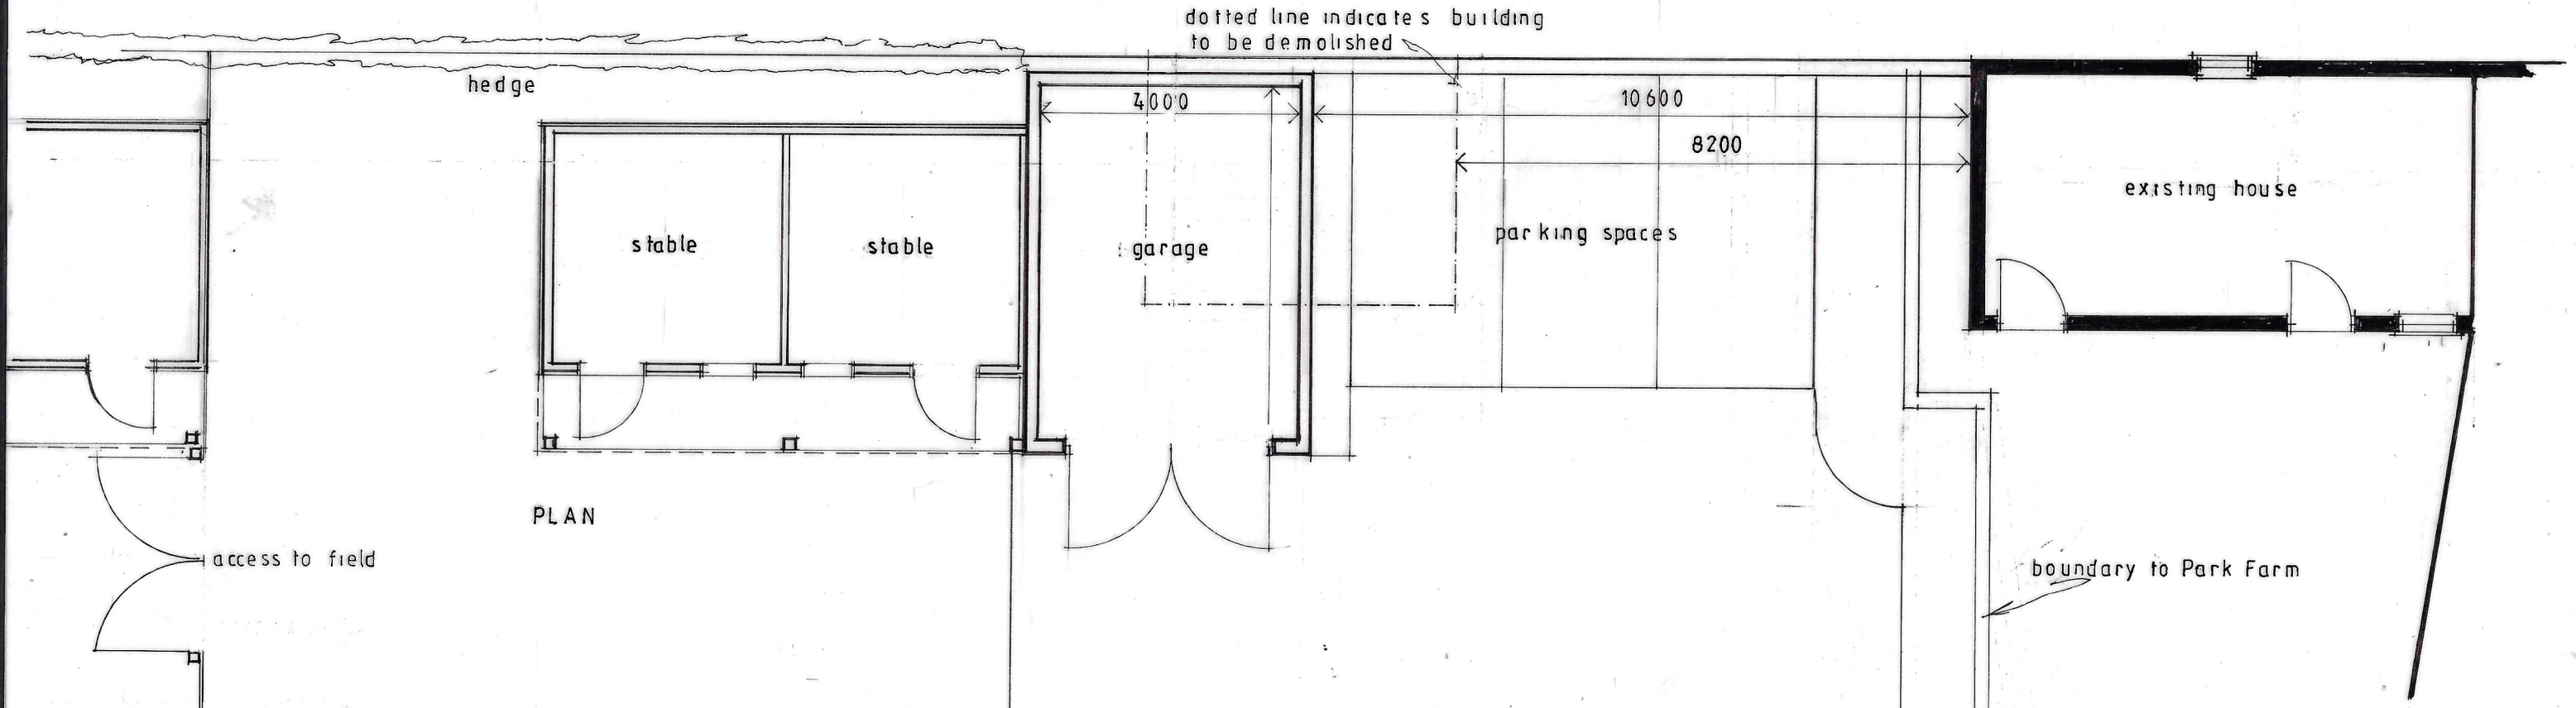

PLAN

e austin
planning & building services
'Blue Horizon'
Main Road
Higham
Derbyshire DE55 6EH
Telephone 01773 835304
E-mail ernieaustin1942@hotmail.com

PROPOSED GARAGE/ STABLES PARK FARM, MAPPERLEY

Scale 1/100 at A3
Drwg. No. JA/PFM/11A