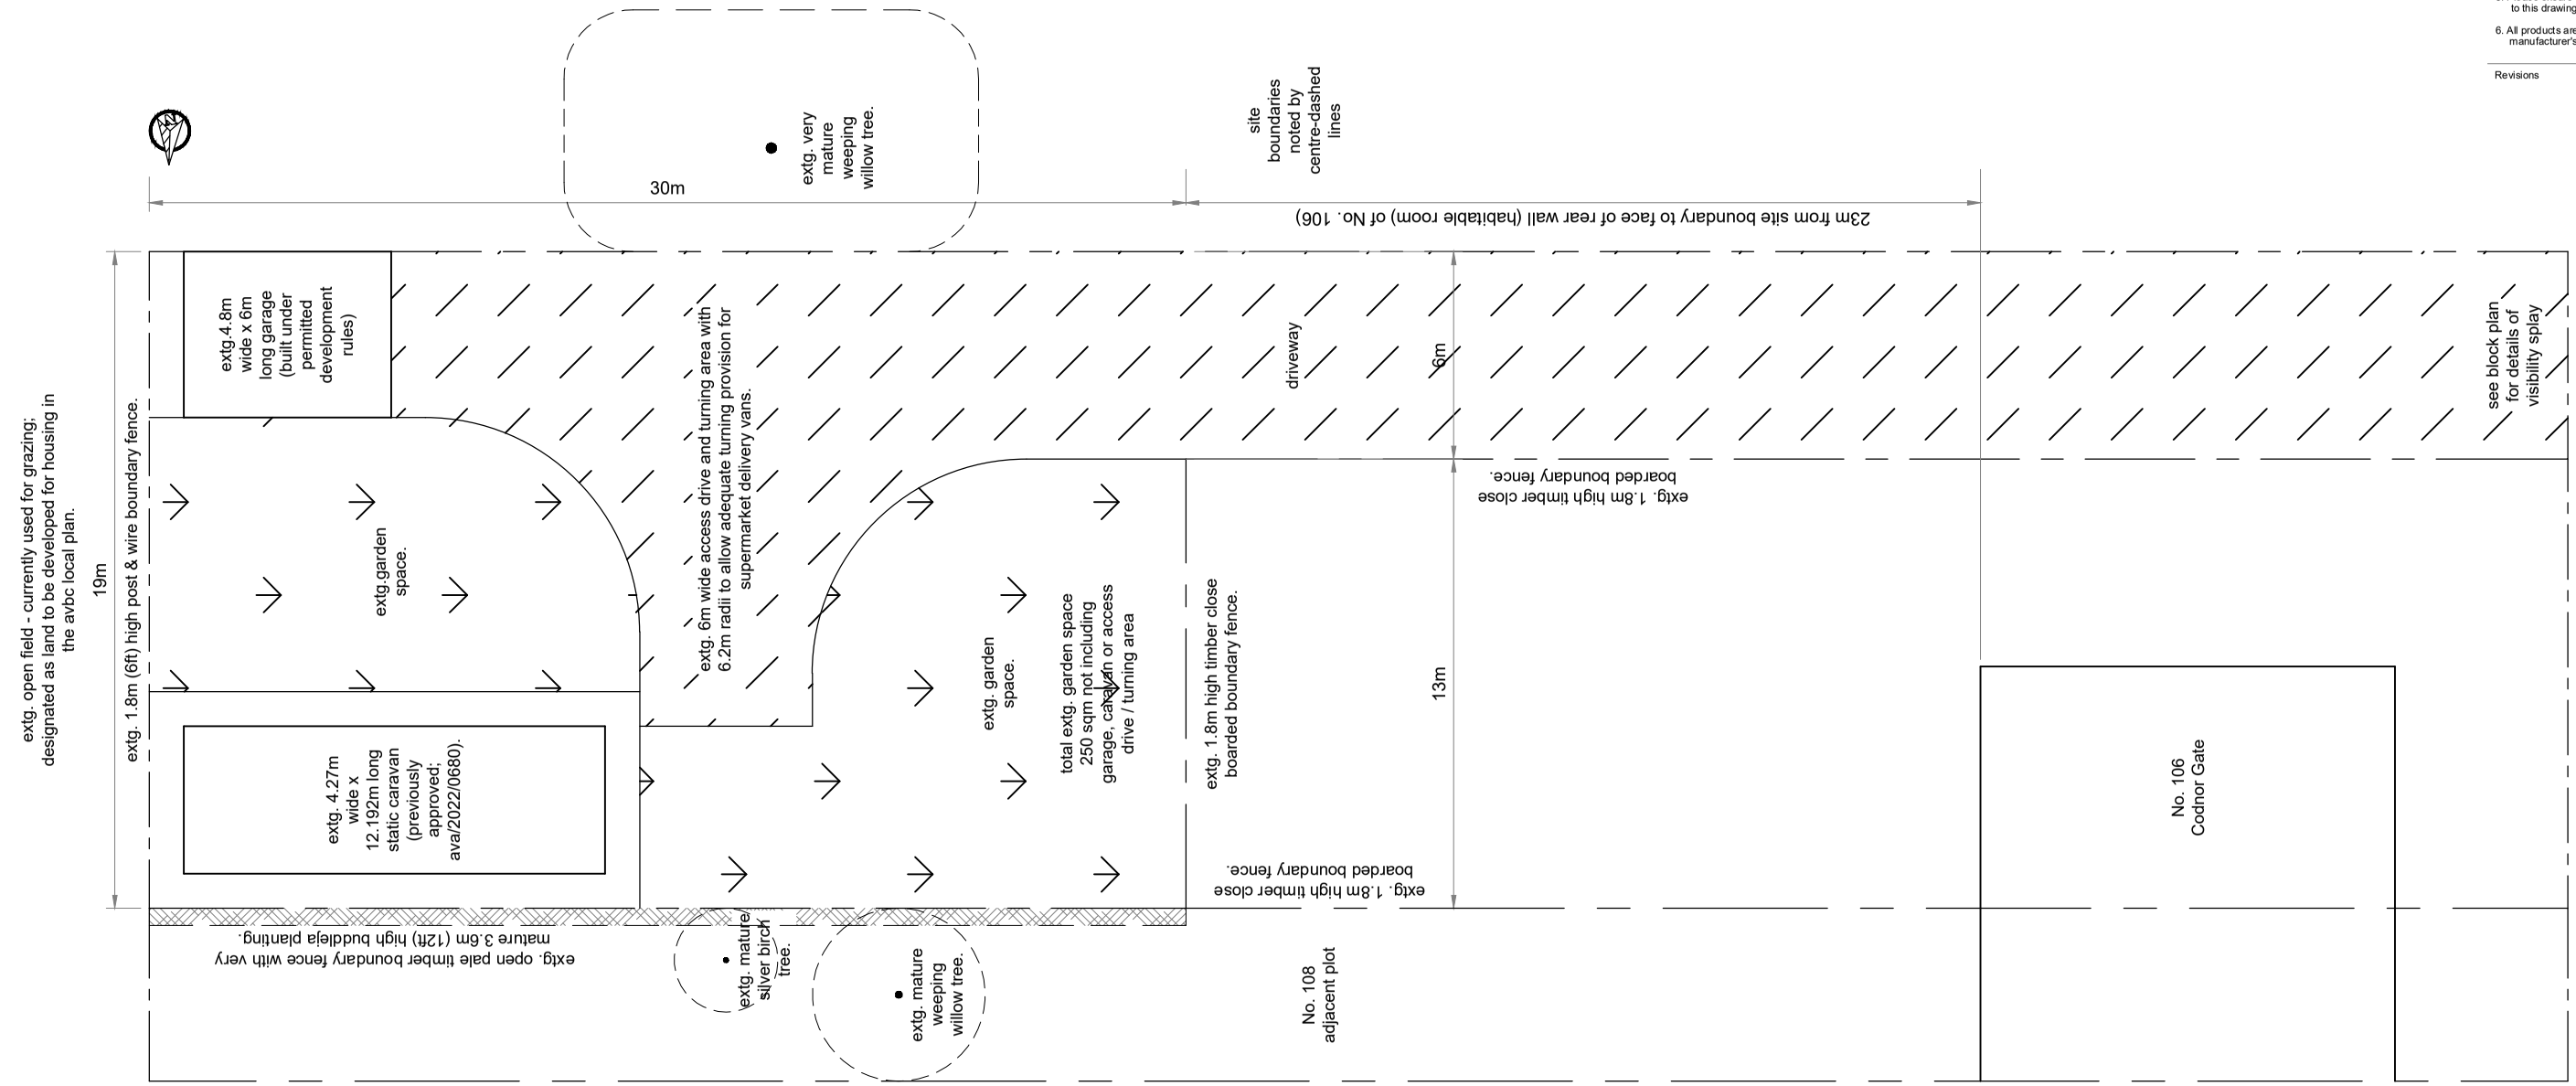

Scale 1:200

4m 0 4m 8m 12m 16m 20m

NOTE

1. Refer to figured dimensions, do not scale
2. The contractor must report any discrepancies to the Architect
3. All dimensions must be checked on site before proceeding
4. The Architects disclaim responsibility for variations made from this drawing without their written consent
5. Please ensure that there have been no additional revisions to this drawing before starting work
6. All products are to be used strictly in accordance with the manufacturer's instructions

Revisions

RJB Architectural Design

t: 0739 800 99 79
e: rjb.design@outlook.com
fb: rjbarchitecture

CIAT CHARTERED PRACTICE

Client
Mr. R. Middleton.

Project Title
Proposed 2 Bedroom Bungalow at Rear of
106 Codnor gate, Codnor, Ripley, Derbyshire, DE5 9QW.

Drawing Title
Existing Overall Site Plan.
-

Scale	1:200	Job No	1077
Date	August 2023	Dwg No	001
Drawn	RpB	Rev	-

This design and drawing is the copyright of RJB Architecture and may not be reproduced in any form whatsoever without prior written consent. Issue of the drawing does not impart any real ownership or rights over the content.