

Front Elevation
1:100

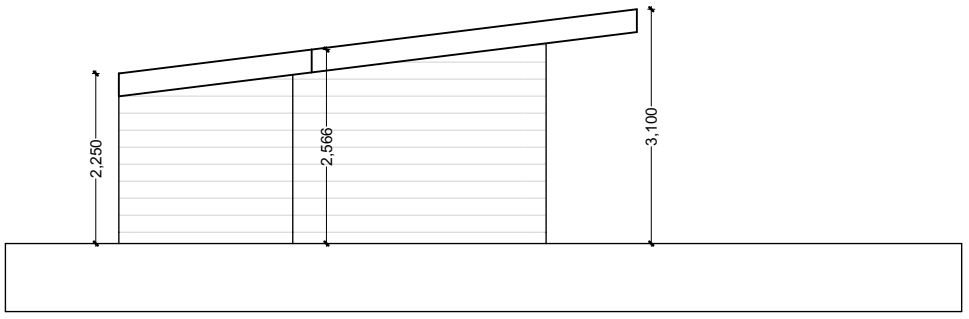

LHS Elevation
1:100

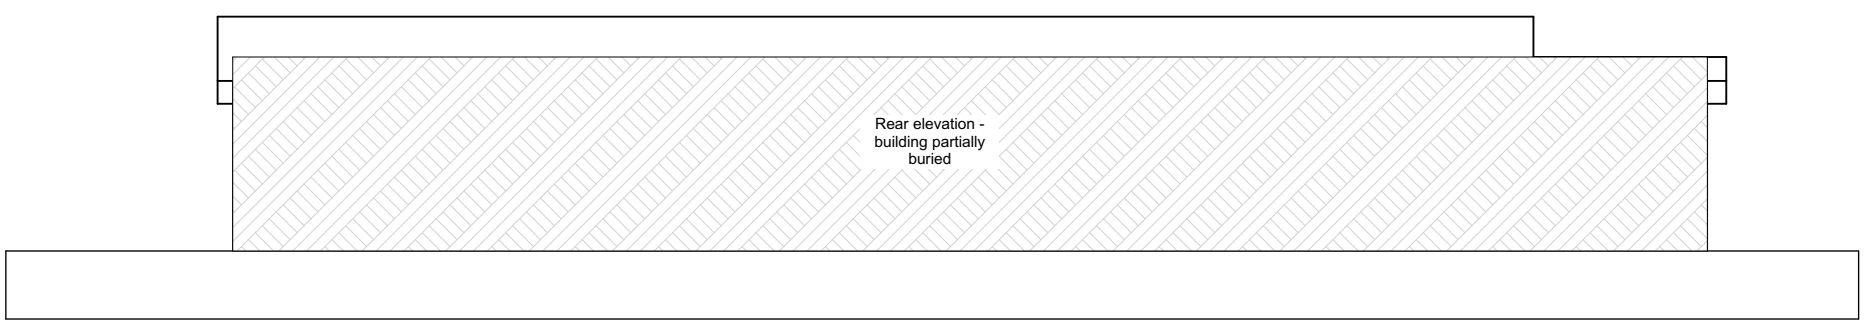

Rear Elevation
1:100

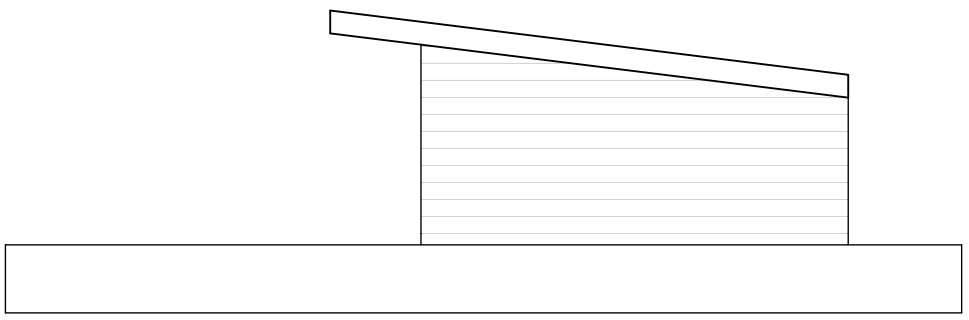

LHS Elevation
1:100

Rev A. 15/08/23 Plans amended as requested by client

Client **Miss Kate Wood**	Dwg. Title **Elevations As Proposed**				
Job. **Farrows Farm, 51 Spring Road, Riddings, DE55 4BS**	Dwg. Status **PLANNING**				
	Job No. **23/0201**	Drwg No. **301**	Rev. A	Scale @A3 1:100	Date 15/08/23

This drawing is protected by the copyright of sAs Architectural Design Services

sAs
Architectural Design Services
1 Holby Close
Nottingham
NG5 9AL
T: 0115 955 3954 M: 07960 872572
steve.scrimshaw@SAS-ADS.com