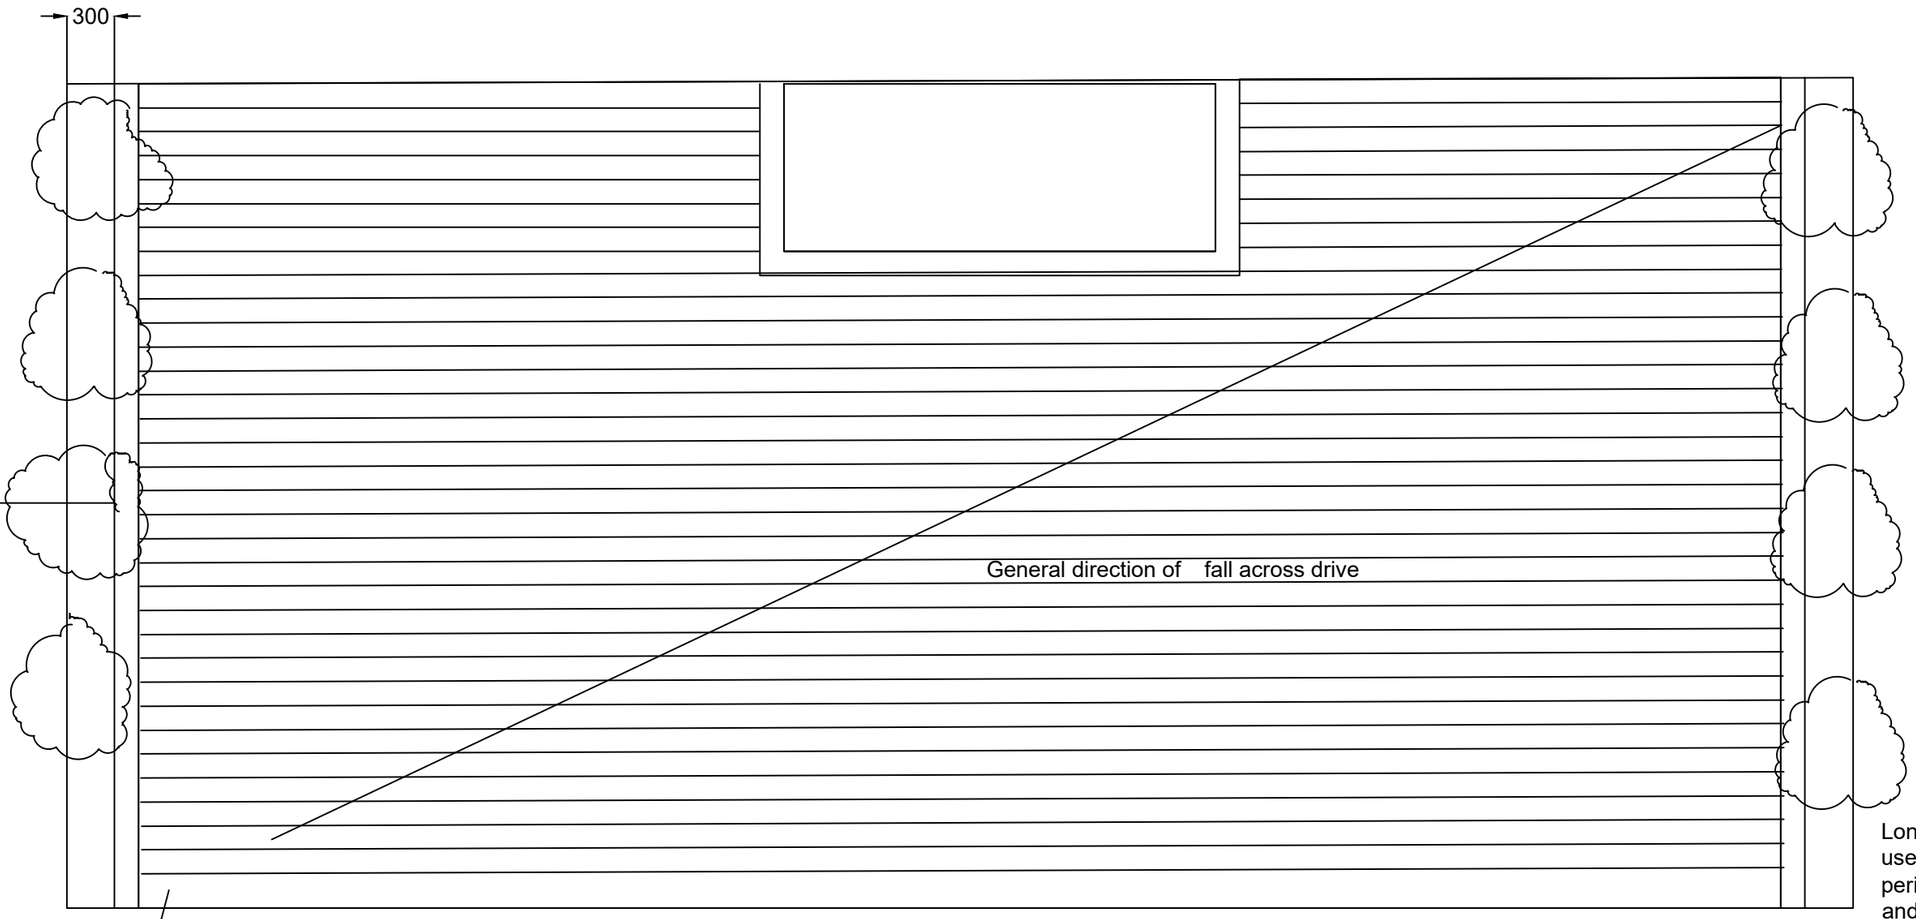

300
300mm flower bed planted with low level planting
General direction of fall across drive
Longer stones retained and used to form a border around perimeter of the house, steps and flower bed.
Aco drain with sump to lowest spot
Yorkstone rumbled setts 150mm by random lengths laid parallel to house