
All trees which are older than 36 years old are protected by Area Tree Preservation Order Ref. Amber Valley District Council Tree Preservation Order No. 87/1987 'Trees at Windley Hall'.

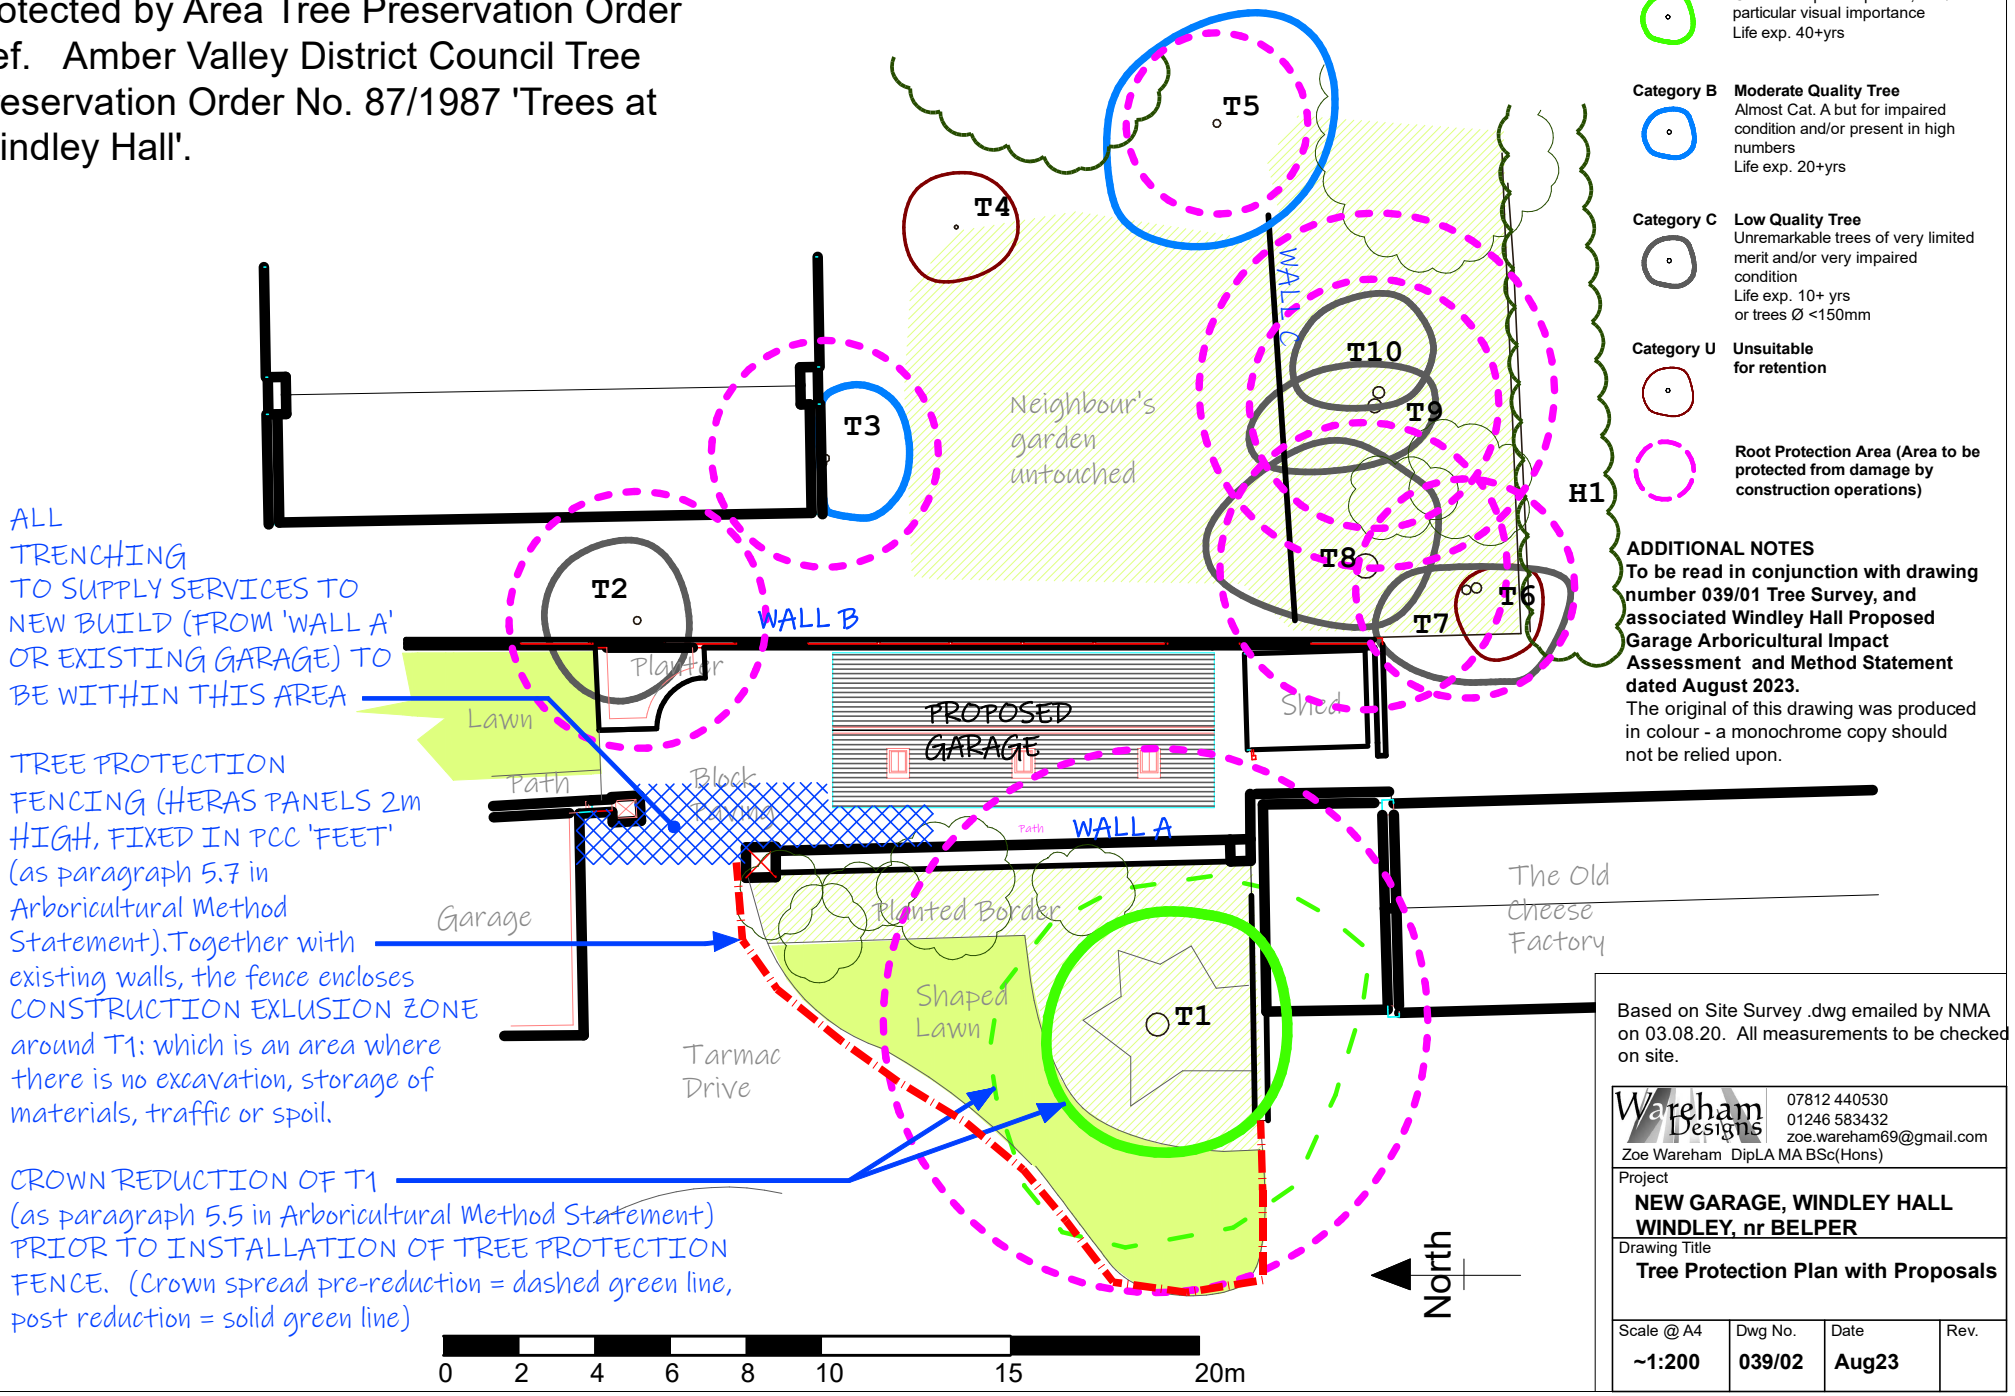

ALL TRENCHING TO SUPPLY SERVICES TO NEW BUILD (FROM 'WALL A' OR EXISTING GARAGE) TO BE WITHIN THIS AREA

TREE PROTECTION FENCING (HERAS PANELS 2m HIGH, FIXED IN PCC 'FEET' (as paragraph 5.7 in Arboricultural Method Statement).Together with existing walls, the fence encloses CONSTRUCTION EXLUSION ZONE around T1: which is an area where there is no excavation, storage of materials, traffic or spoil.

CROWN REDUCTION OF T1 (as paragraph 5.5 in Arboricultural Method Statement) PRIOR TO INSTALLATION OF TREE PROTECTION FENCE. (Crown spread pre-reduction = dashed green line, post reduction = solid green line)

Tree Survey to BS5837:2012

Category A **High Quality Tree**
Good example of species, and/or of particular visual importance
Life exp. 40+yrs

Category B **Moderate Quality Tree**
Almost Cat. A but for impaired condition and/or present in high numbers
Life exp. 20+yrs

Category C **Low Quality Tree**
Unremarkable trees of very limited merit and/or very impaired condition
Life exp. 10+ yrs
or trees Ø <150mm

Category U **Unsuitable for retention**

Root Protection Area (Area to be protected from damage by construction operations)

ADDITIONAL NOTES
To be read in conjunction with drawing number 039/01 Tree Survey, and associated Windley Hall Proposed Garage Arboricultural Impact Assessment and Method Statement dated August 2023.
The original of this drawing was produced in colour - a monochrome copy should not be relied upon.

Based on Site Survey .dwg emailed by NMA on 03.08.20. All measurements to be checked on site.

Wareham Designs
07812 440530
01246 583432
zoe.wareham69@gmail.com
Zoe Wareham DipLA MA BSc(Hons)

Project
NEW GARAGE, WINDLEY HALL WINDLEY, nr BELPER

Drawing Title
Tree Protection Plan with Proposals

Scale @ A4	Dwg No.	Date	Rev.
~1:200	039/02	Aug23	