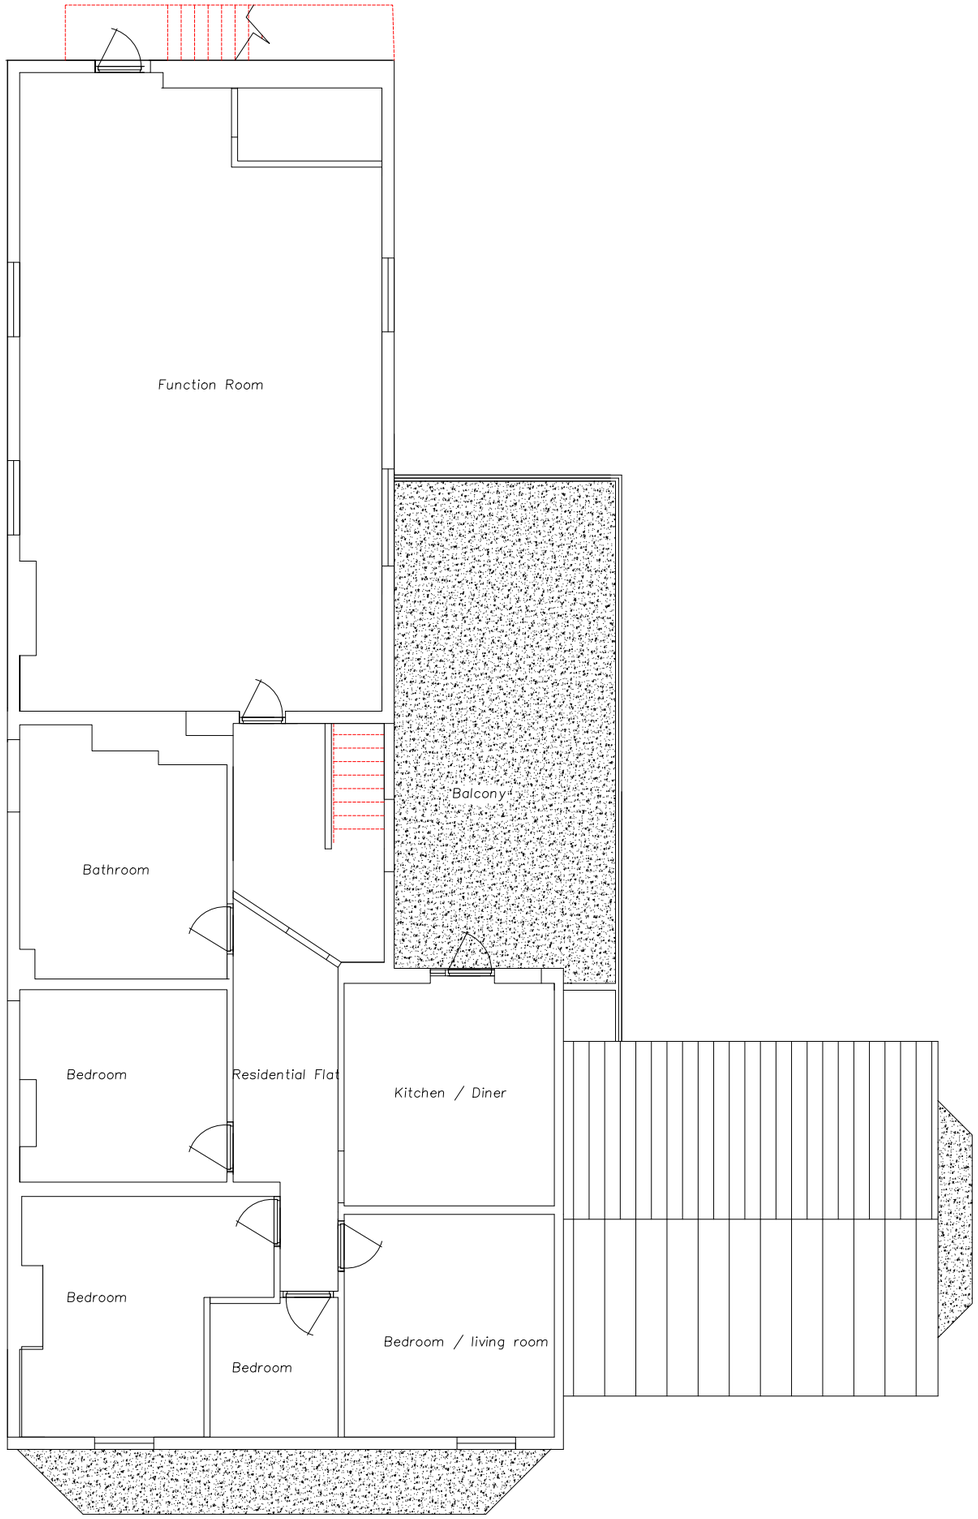

Existing First Floor Plan

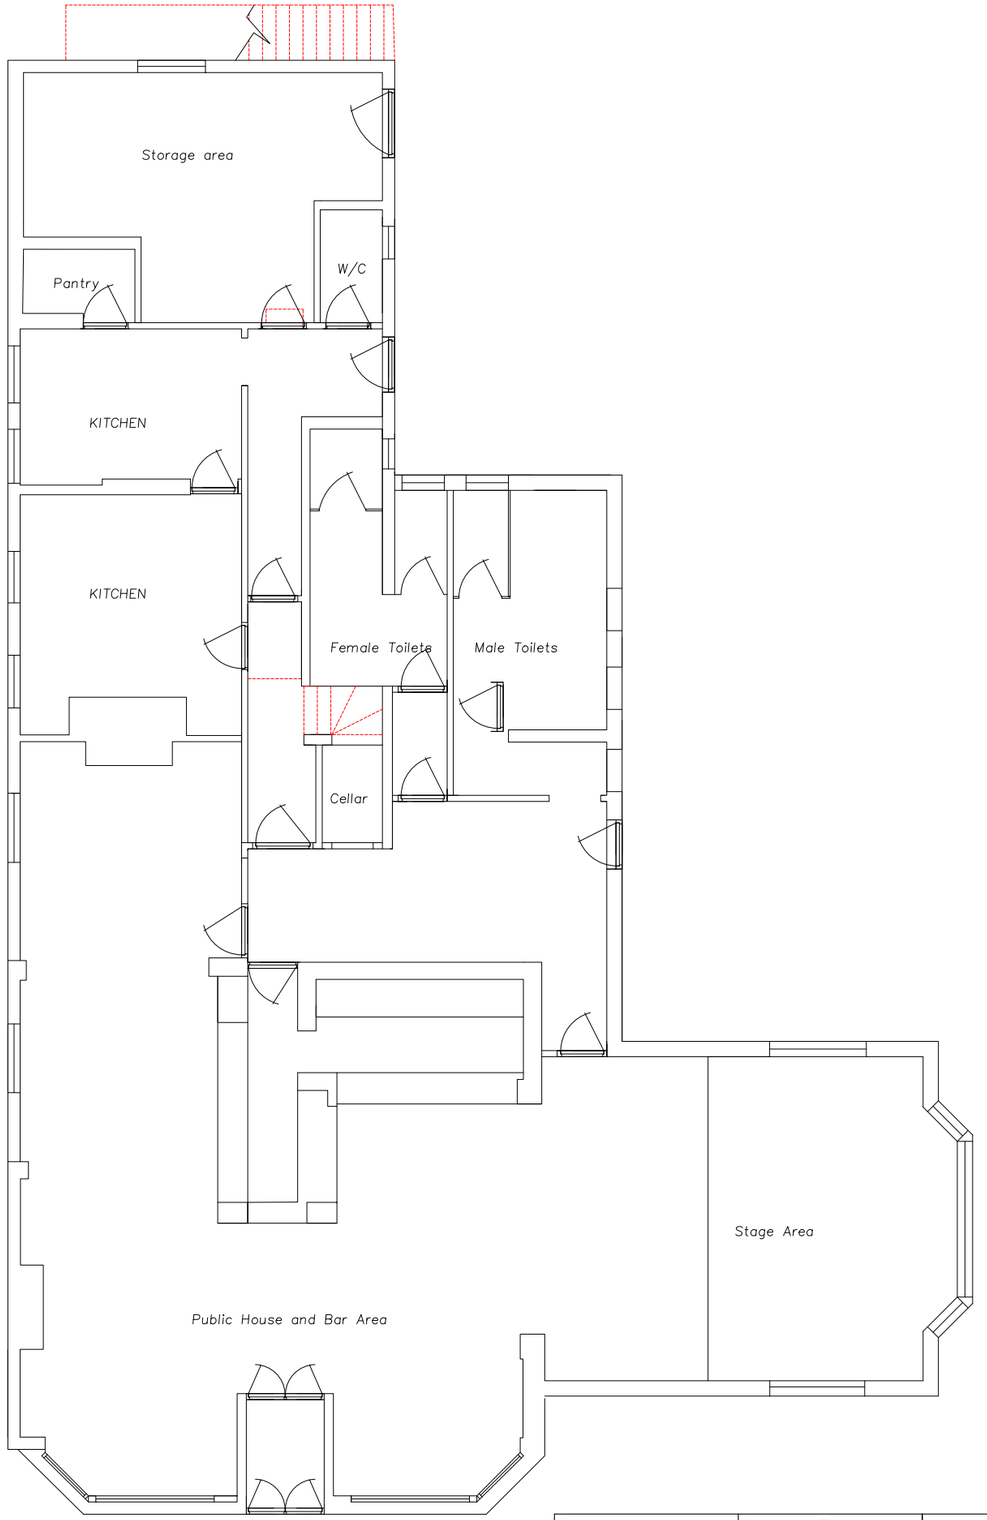

Existing Ground Floor Plan

Site Address:	Drawing Title:	Drawing No: 002
Devonshire Arms Somercotes Hill Somercotes	Existing Floor Plans All measurements to be checked on site.	
Date: June 2023	Drawn By: JF	
Scale:1:100 @ A3	Checked By:	

JF Planning