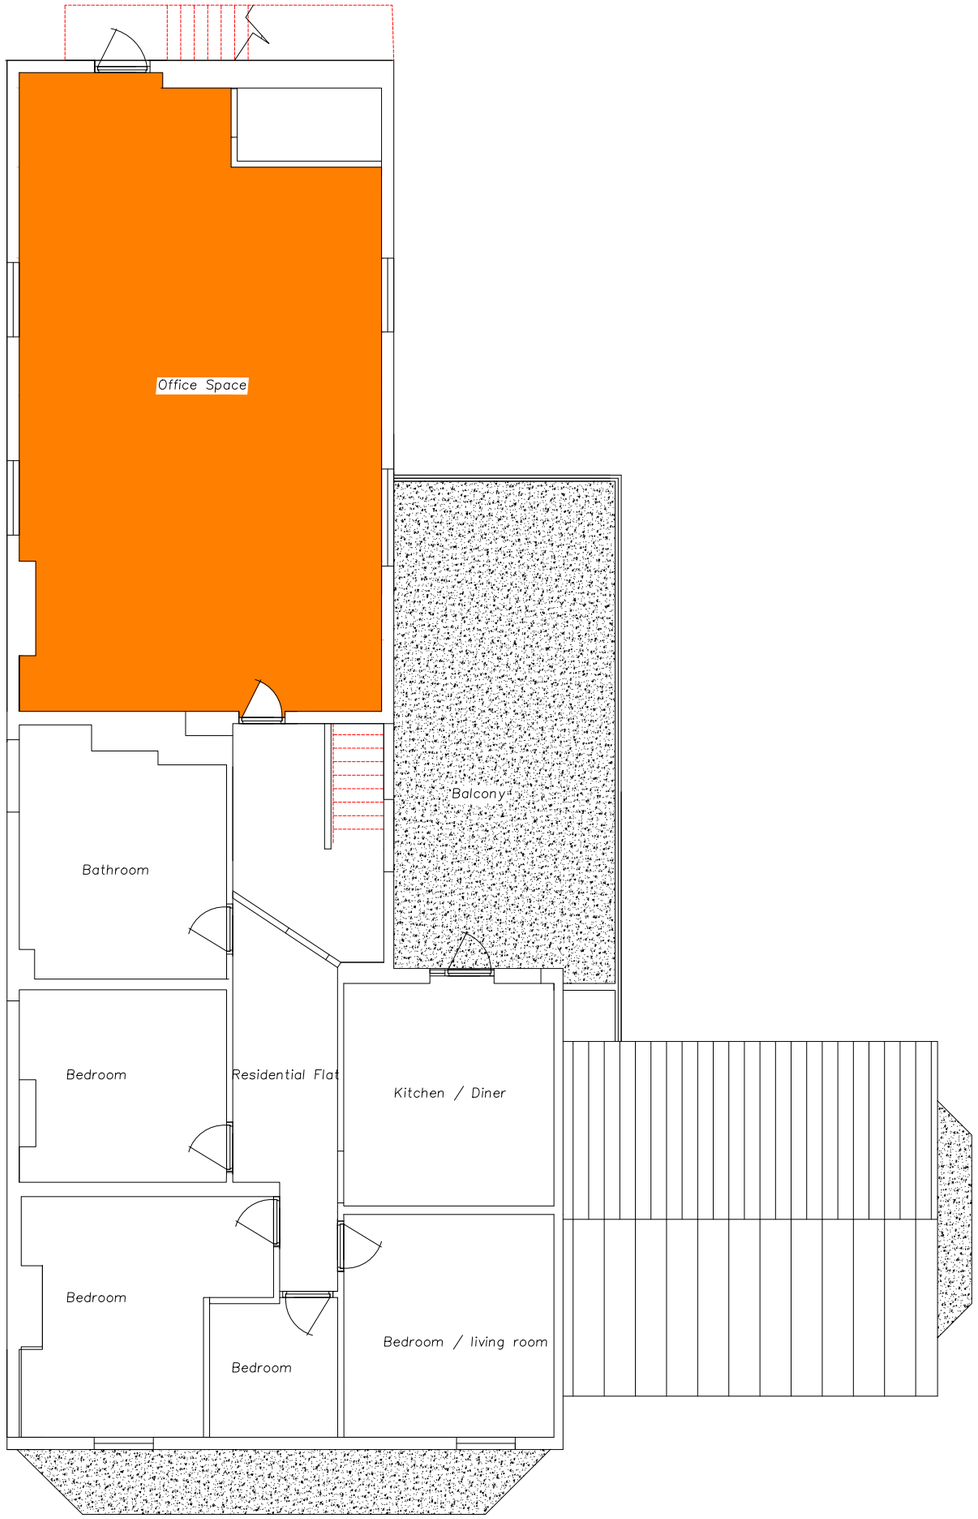

Proposed First Floor Plan

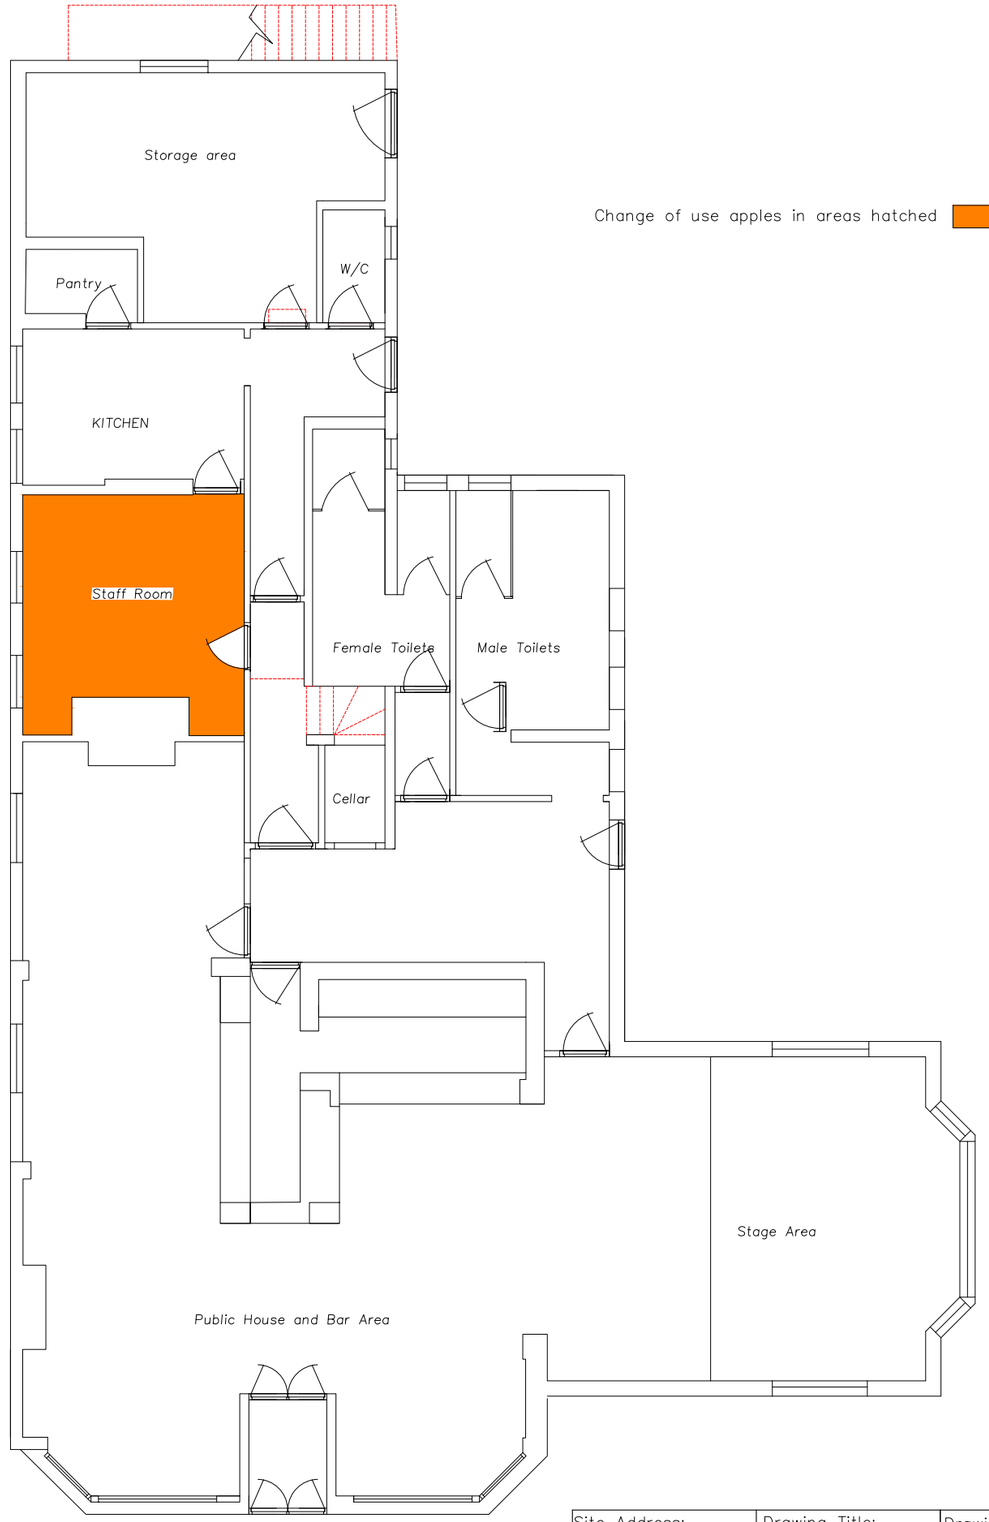

Change of use apples in areas hatched

Proposed Ground Floor Plan

Site Address:	Drawing Title:	Drawing No: 003
Devonshire Arms Somercotes Hill Somercotes	Proposed Floor Plans All measurements to be checked on site.	
Date: June 2023	Drawn By: Jf	
Scale:1:100 @ A3	Checked By:	

JF Planning