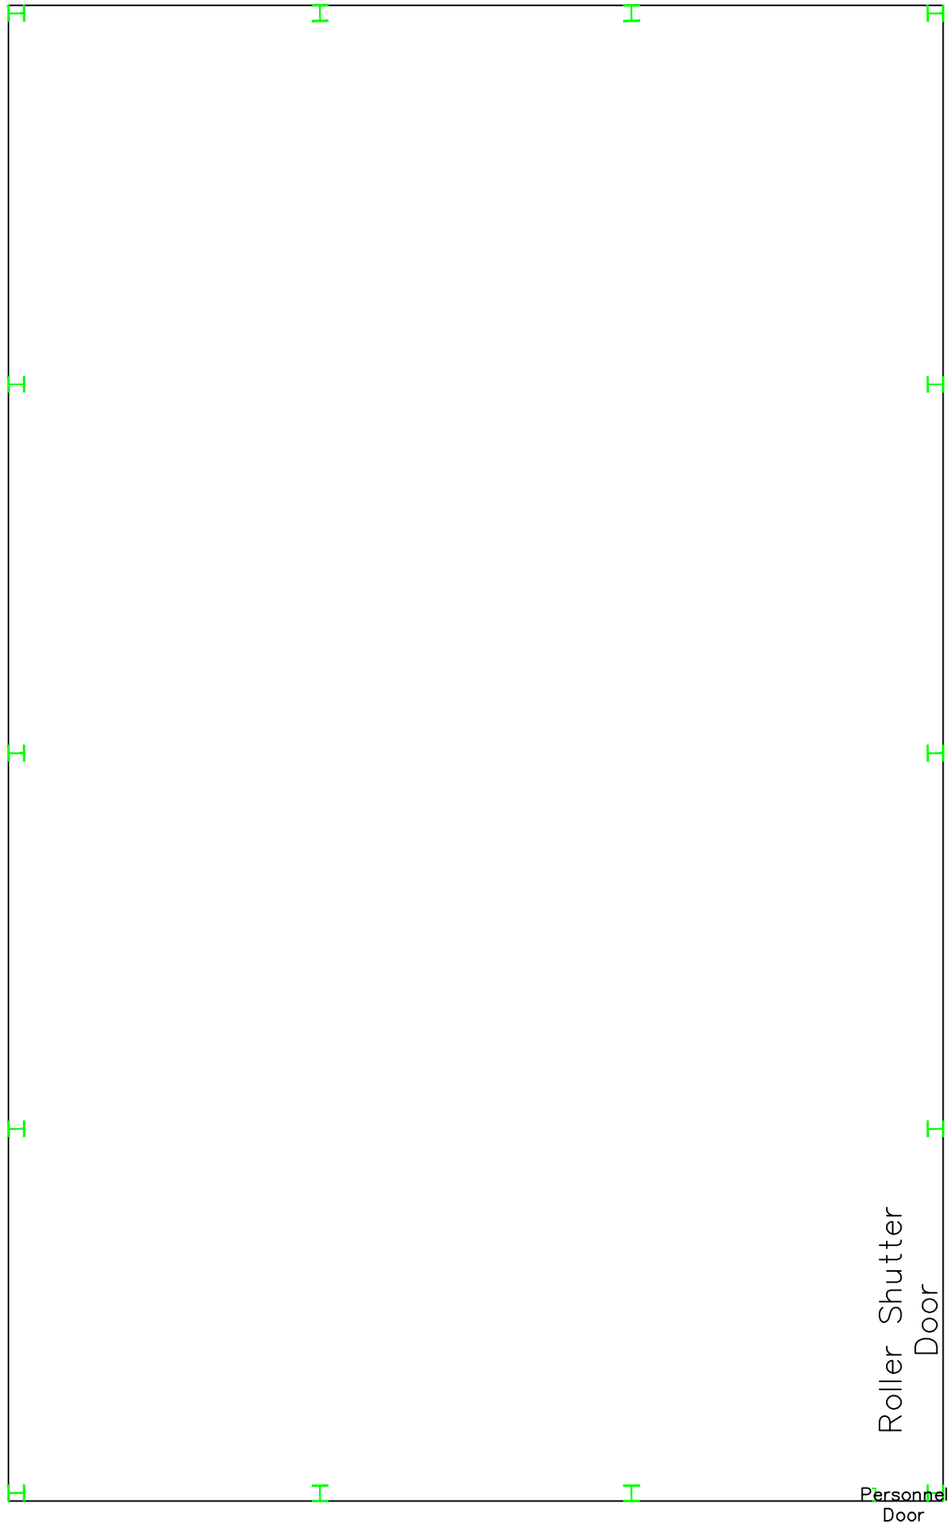

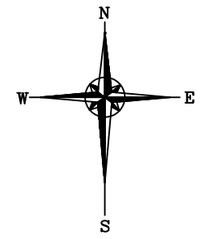

Reproduced from Ordnance Survey digital map data, 1:2500 scale, by permission of Ordnance Survey on behalf of The Controller of Her Majesty's Stationery Office.
© Crown copyright.
All rights reserved.

© Copyright

J C Harrison Planning & Admin Services
jo@jcharrison.co.uk
07792 144155

Client:
Mr M Smith
The Stackyard, Dethick Lane,
Dethick, Matlock, DE4 5QF

Project:
Proposed Replacment Agricultural Building

Title:
Floor Plan

Drawn: J Harrison

Date: 07.07.2023

Scales: 1:500 @ A3

Drg. No.: 1101-005

Rev.: