# Site Plan

(Rev - C - 01/09/23)

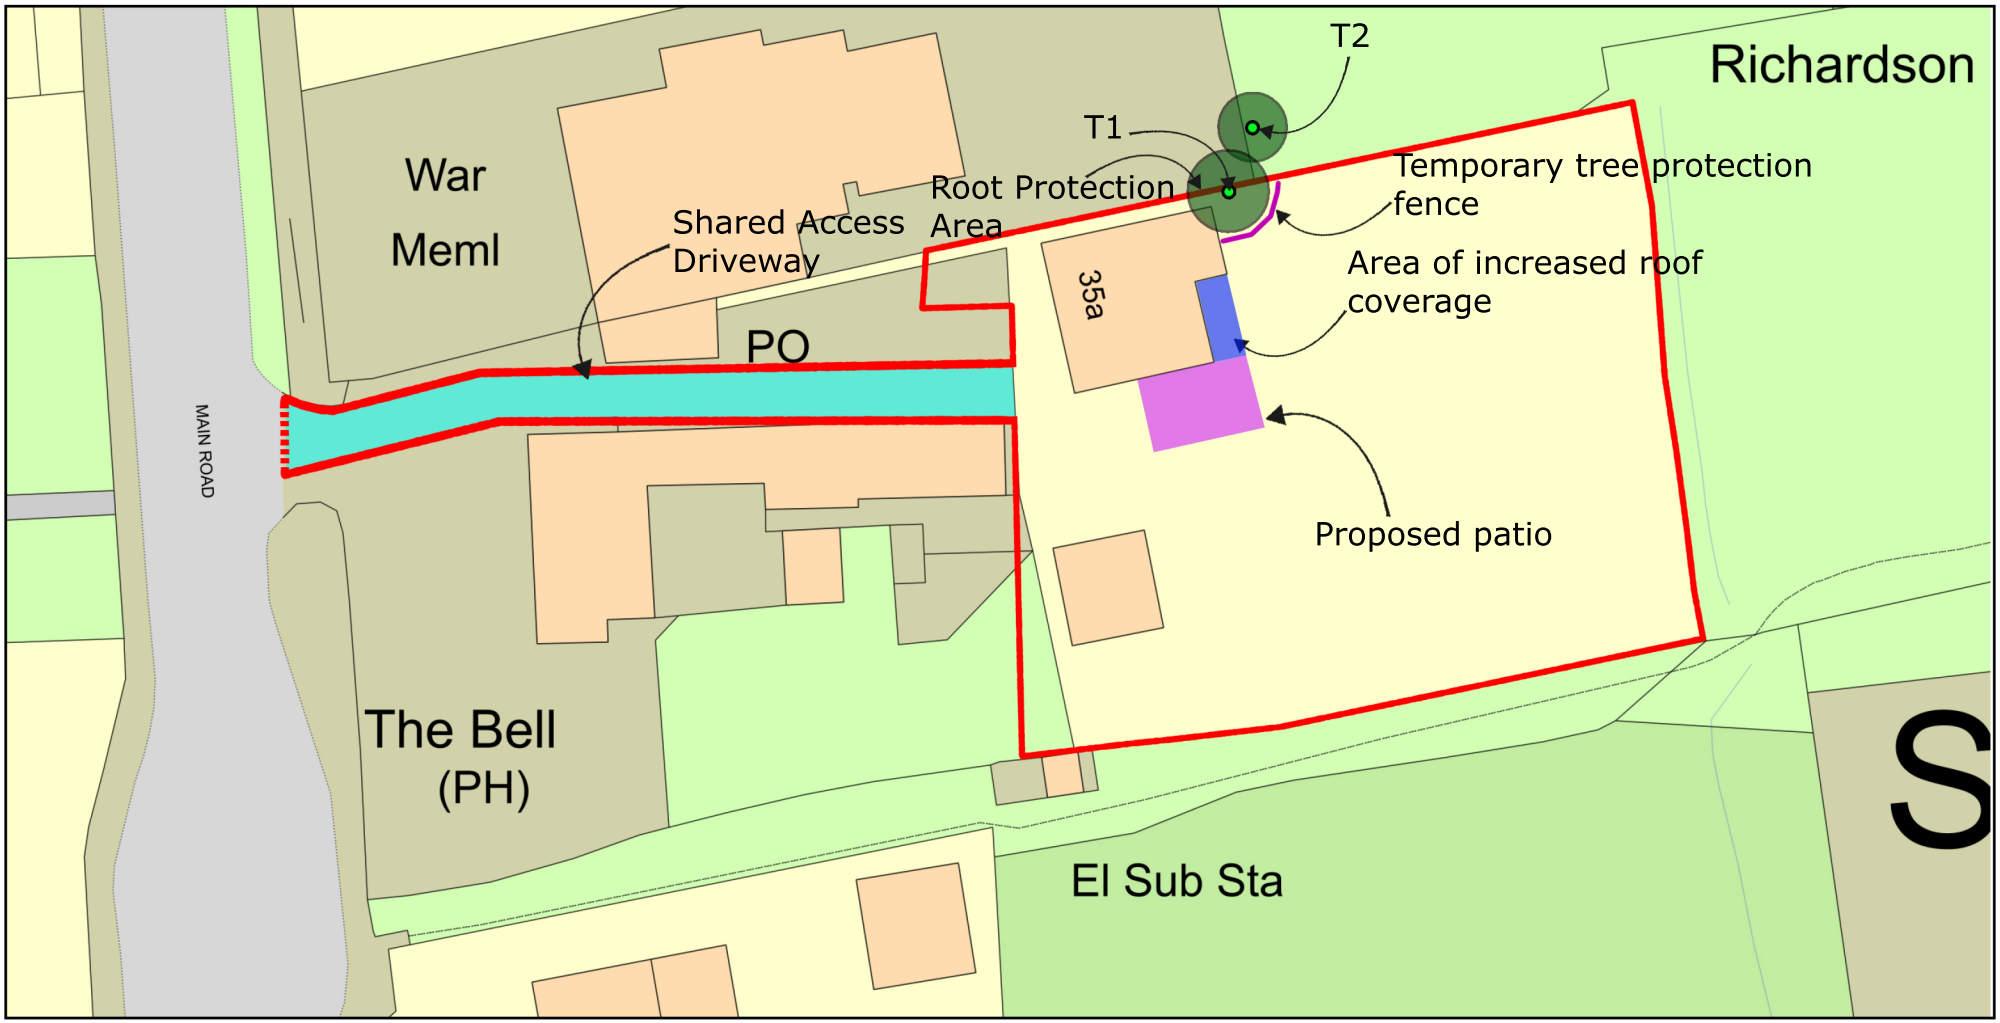


Plan Produced for: Neil Crawley

Scale: 1:500 @ A4

© Crown copyright and database rights 2023 OS 100042766