

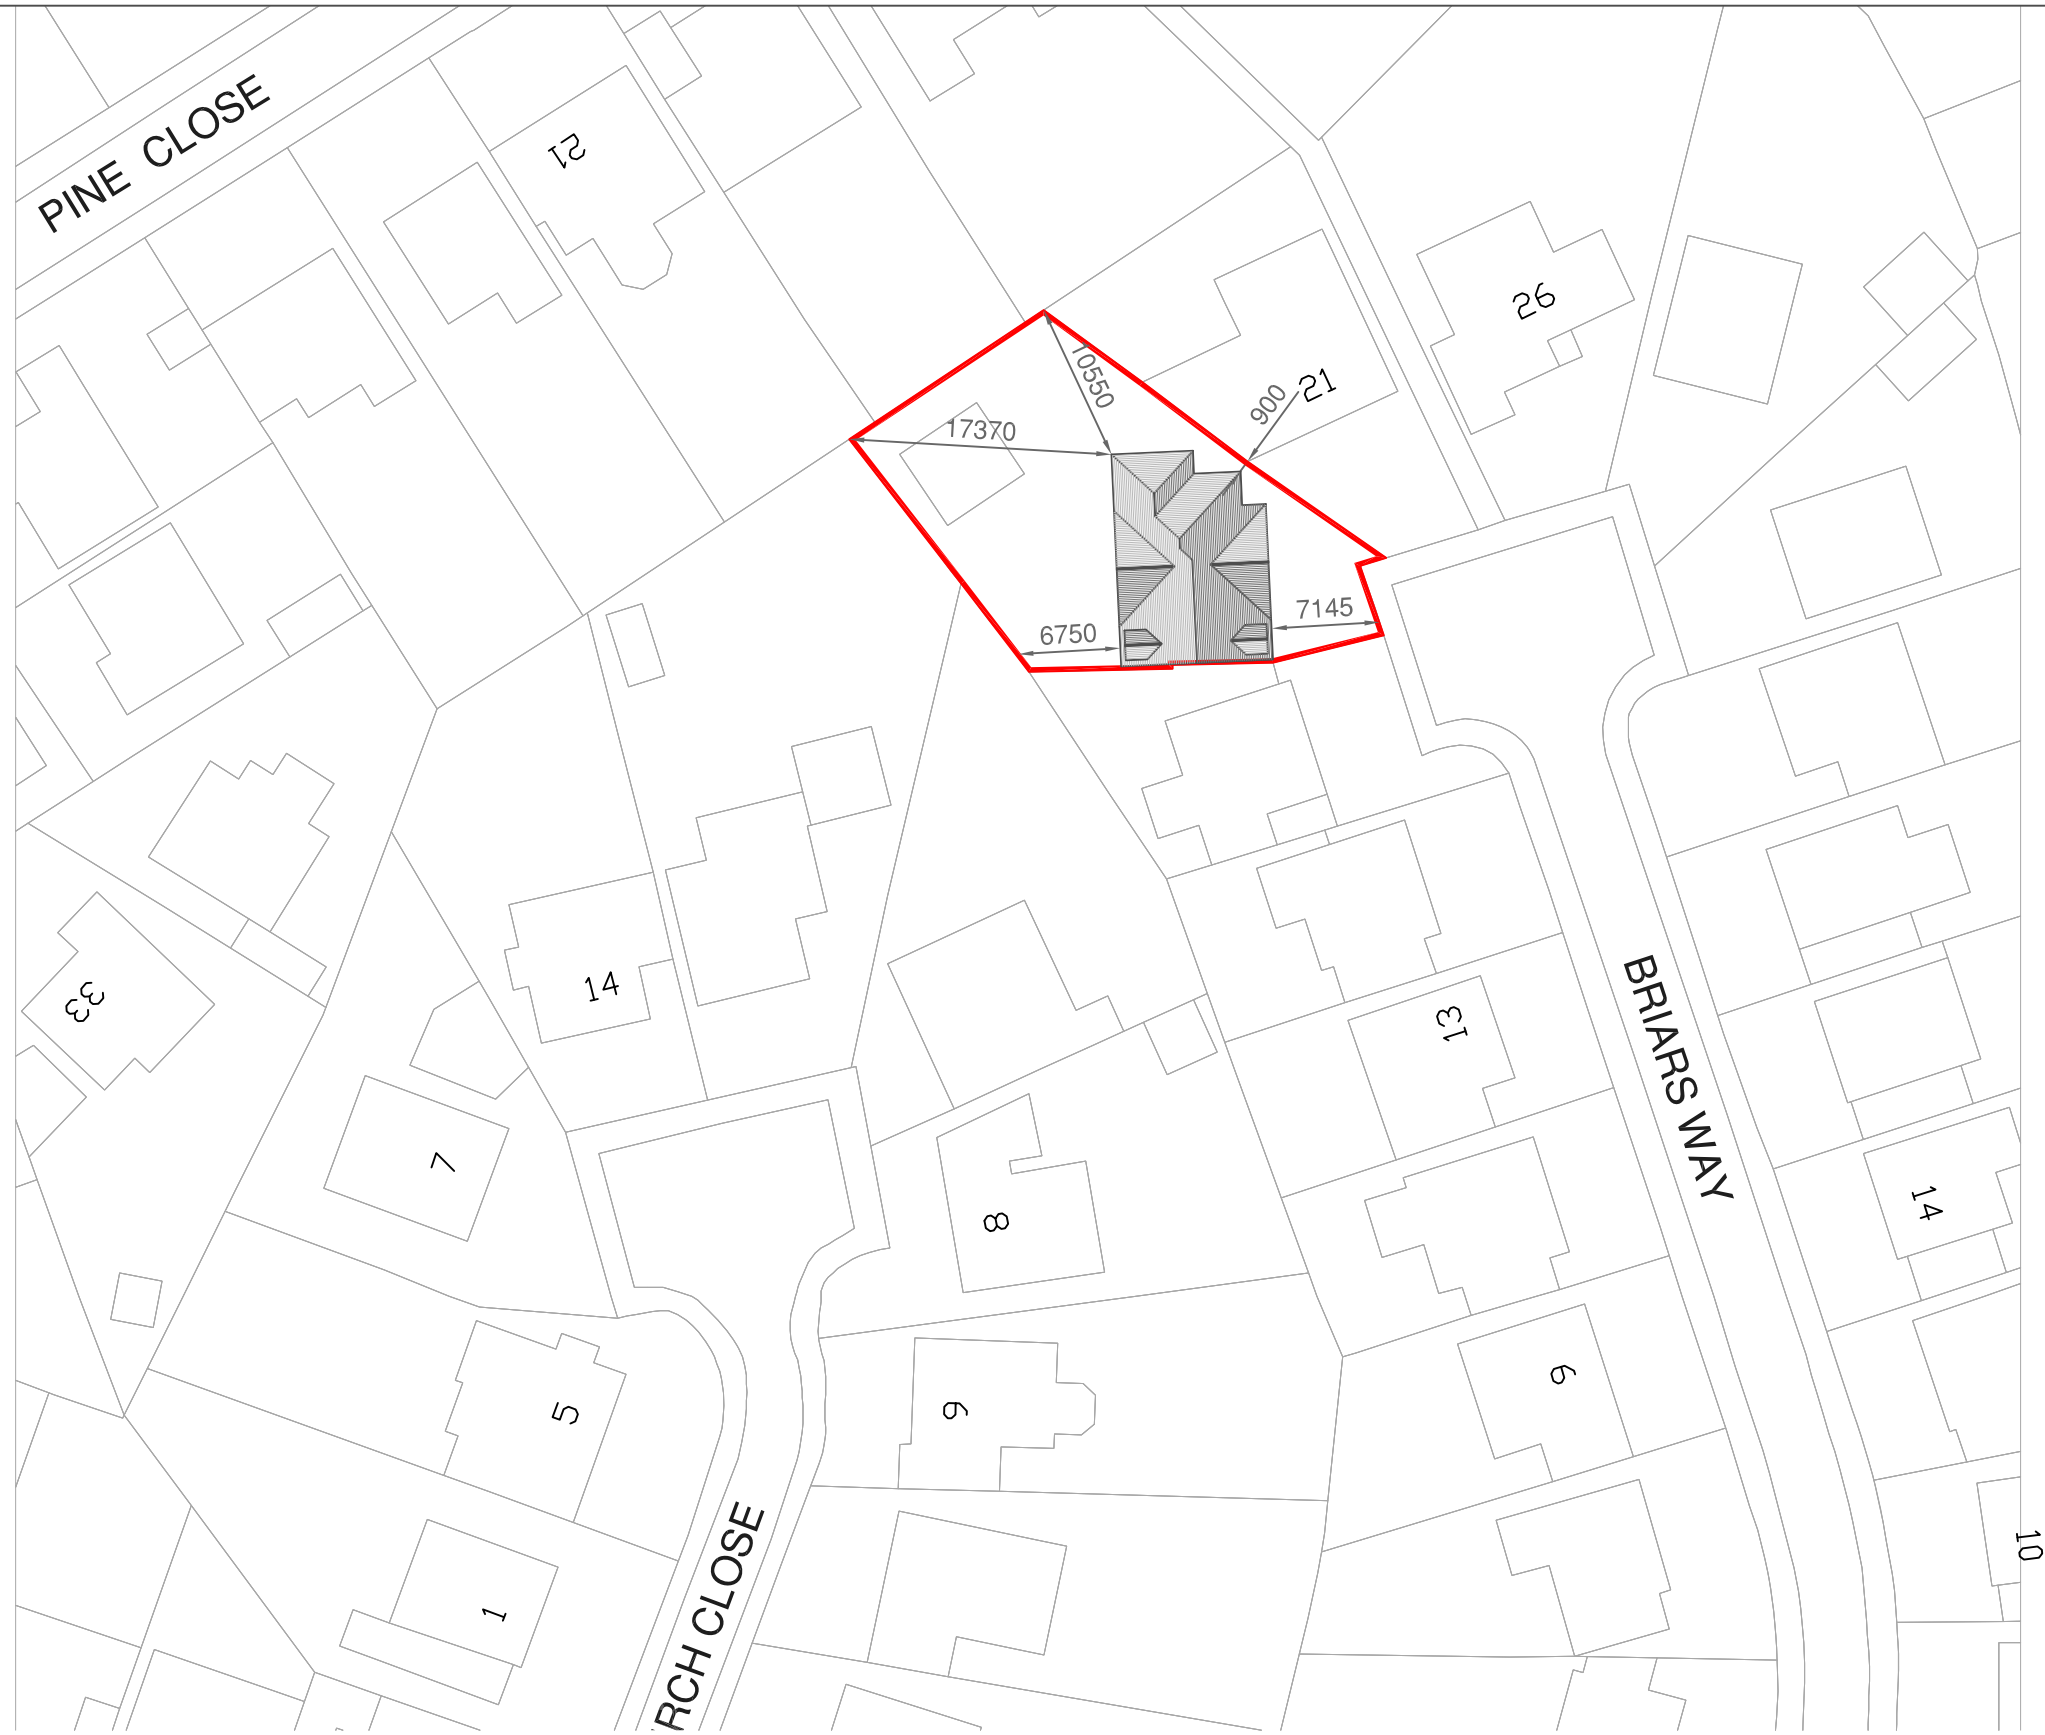

A	25/08/23	DRAWING UPDATED.

© copyright

Project
PROPOSED EXTENSION AND ALTERATIONS, 19, BRIARS WAY, RIPLEY, DERBYSHIRE.

Drawing Title
BLOCK PLAN.

H M CHAMBERS & PARTNERS
consulting civil and structural engineers
41a,Derby Road, Heanor,
Derbyshire. DE75 7QG.
ace consultancy engineering business environment

Date July 2023
Scale 1:500 @ A3
Drawing No.
N7552-101 A