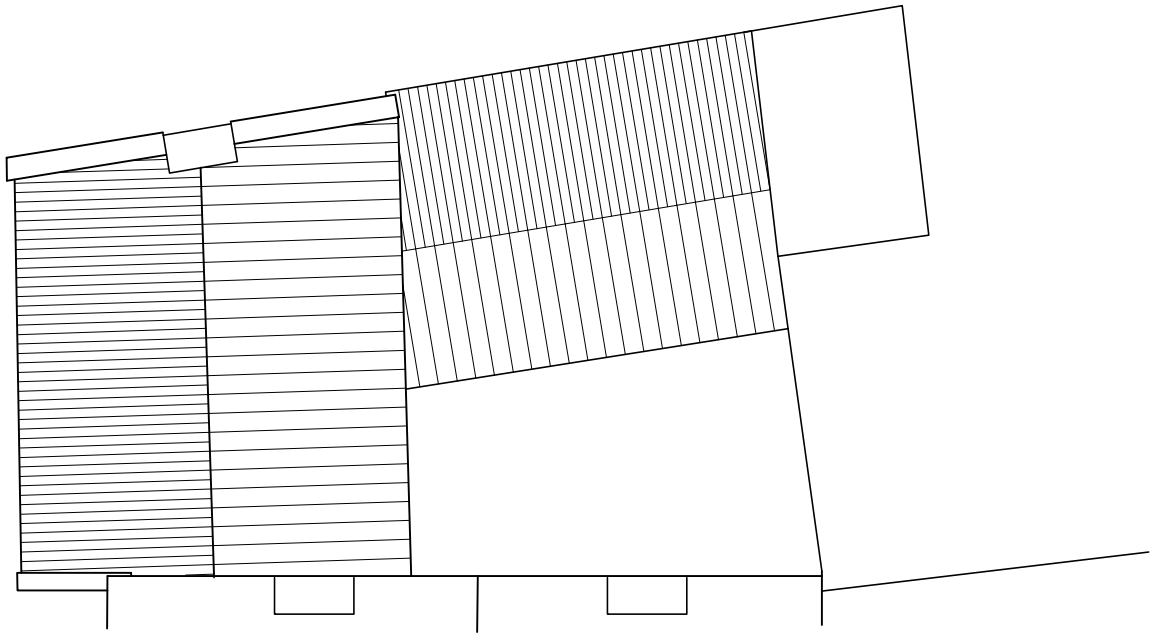

Existing Roof Plan

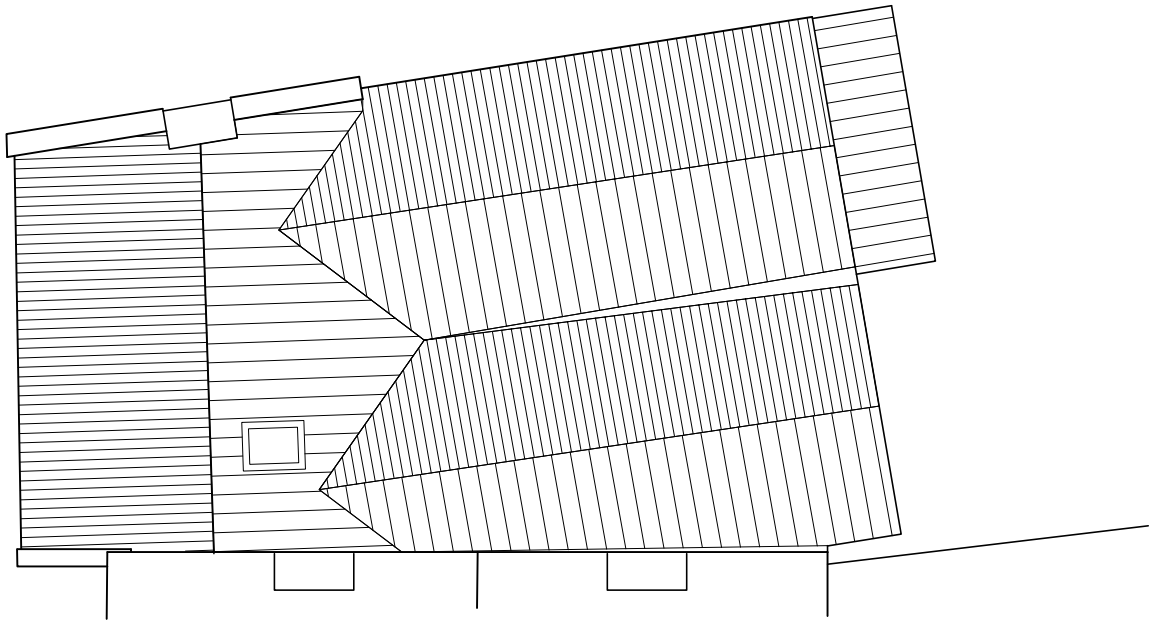

Proposed Roof Plan

SCALE
1:100
1m 2m 3m 4m

REV A 7/9/23 ROOF & REAR ELEV REVISED

Project:
1st Floor Rear Extension

Client:
Mr Joe Orton

Address:
52 Tamworth Street
Duffield
DE56 4EZ

Drawing Title:
Existing & Proposed Roof Plan

Scale: 1:100 @ A4

Date: June 2023