Revision	Date

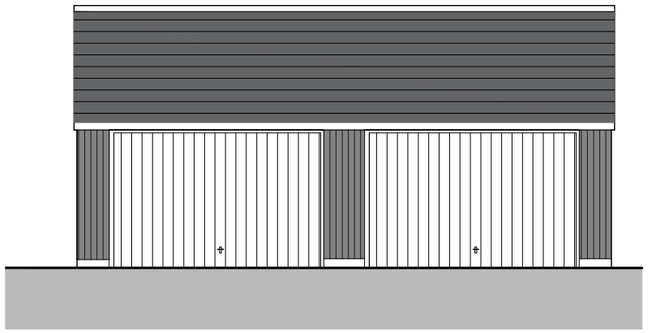

Front Elevation

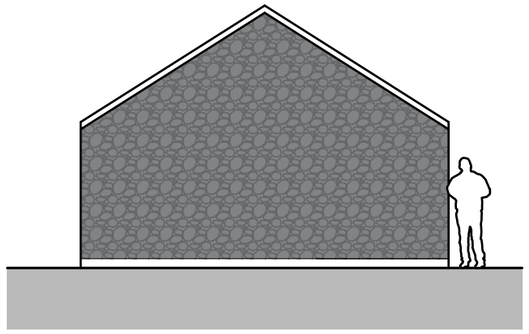

Side Elevation

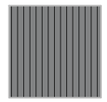

Timber Cladding



Slate Roof

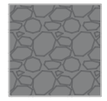

Stone

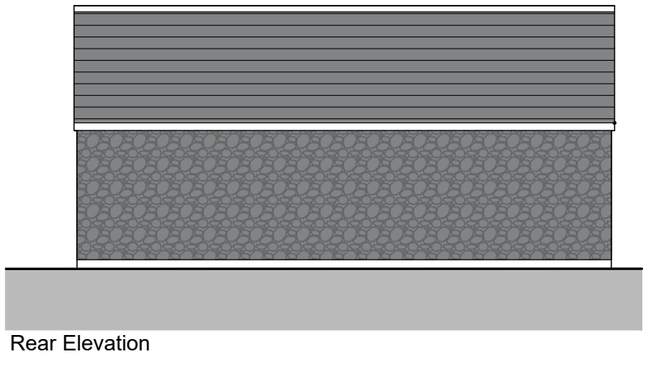

Rear Elevation

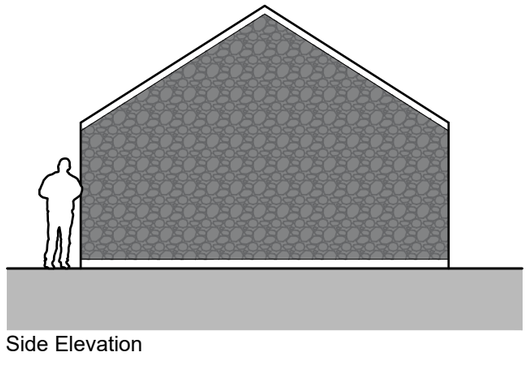

Side Elevation

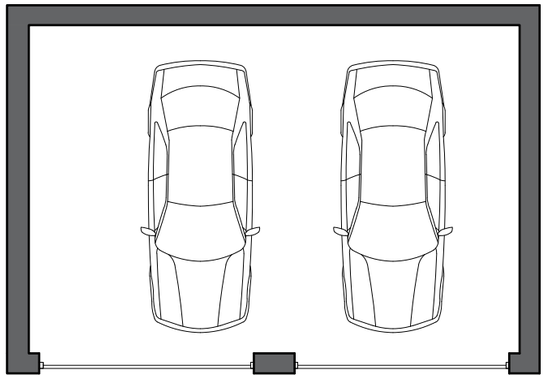

Floor Plan

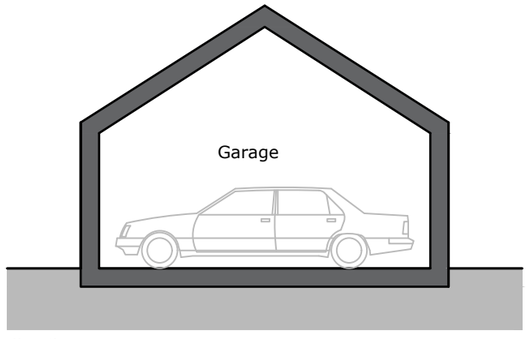

Section

1m SCALE 1:100

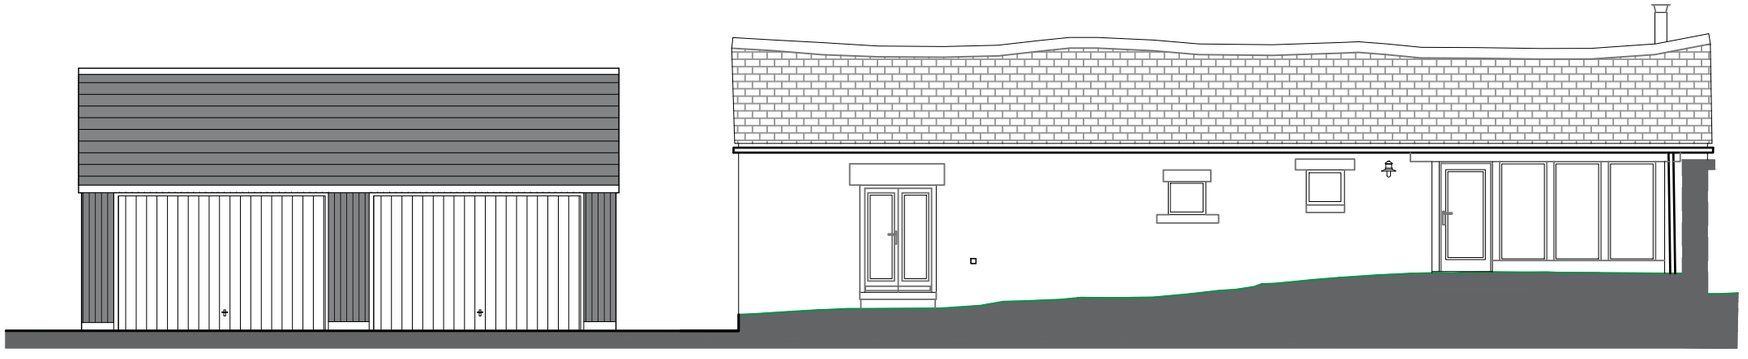

PlanningDesign

Second Floor, Suite 3 Tel: 01332 347 371
Woburn House
Vernon Gate
Derby
DE1 1UL
E-mail: info@planningdesign.co.uk
www.planningdesign.co.uk

PROJECT DESCRIPTION:
The change of use of holiday accommodation to form 2 no. dwellinghouses with associated conversion works (part retrospective) and the erection of an outbuilding

DRAWING TITLE:
Indicative Garage

DRAWN BY:	CHECKED BY:
JC	AS

CLIENT
Pam & Mark

DRAWING NUMBER:	REVISION:
008	E

SCALE:	DATE:
1:100 @ A3	July 2022

STATUS
P L A N N I N G

DRAWING REF:
3642-008

© COPYRIGHT EXISTS ON THE DESIGNS AND INFORMATION SHOWN ON THIS DRAWING : The Contractor must verify all dimensions on site before making shop drawings or commencing work of any kind. No dimensions to be scaled from this drawing. Architect to be notified of any discrepancies in dimensions immediately