
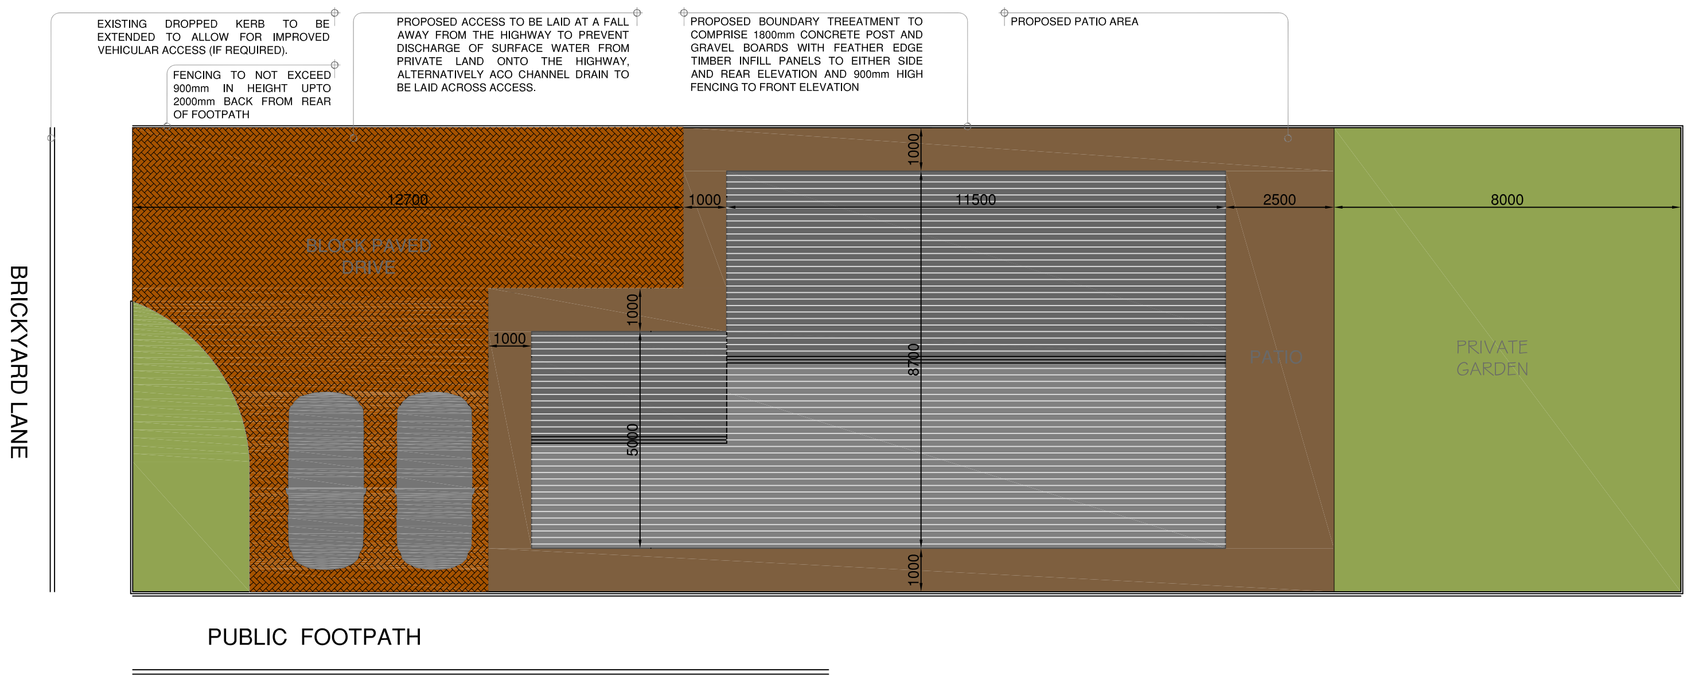



Proposed Site Layout

Scale = 1:100

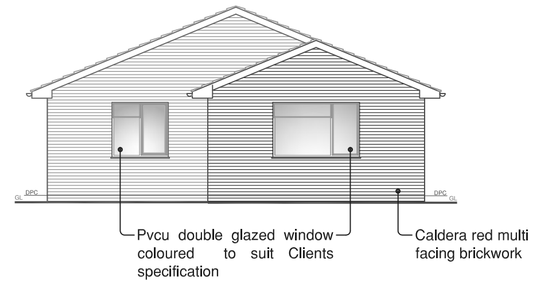


Front Elevation

Scale = 1:100

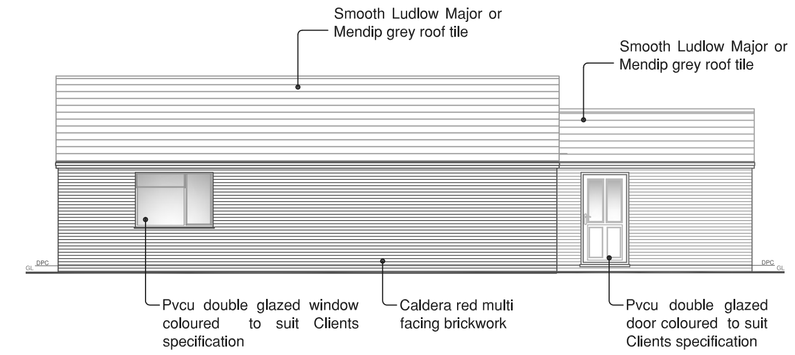


Side Elevation

Scale = 1:100

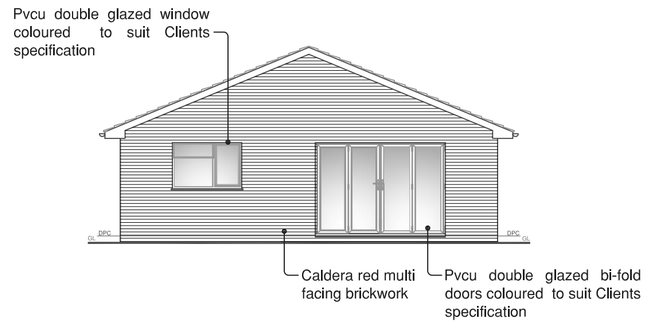

Rear Elevation

Scale = 1:100

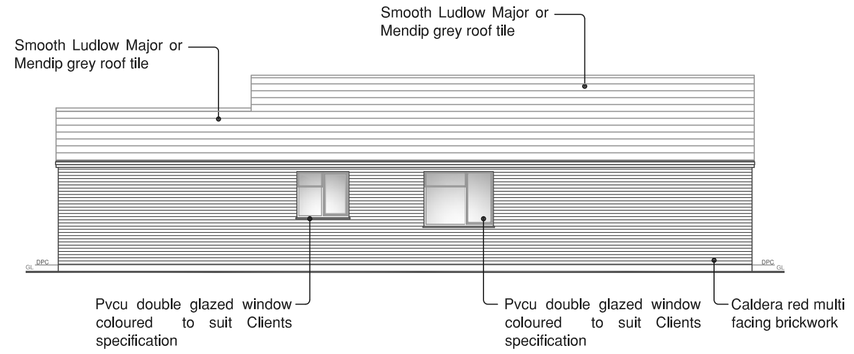

Side Elevation

Scale = 1:100

Proposed Ground Floor Layout

Scale = 1:50

BLOCK & LOCATION PLANS

SCALE = 1:500/1250

0 10

Scale 1:100 Metres

0 5

Scale 1:50 Metres

Rev.	Date	Amendments	Initials
C	20/09/23	LOCATION PLAN UPDATED, DIMENSIONS ADDED TO BLOCK PLAN.	D.
B	18/08/23	BLOCK PLAN AND LOCATION PLAN AMENDED FOLLOWING DISCREPANCIES WITH SITE MEASURED BOUNDARY LINES. NOTE REGARDING 900mm HIGH FENCING ADDED.	D.
A	24/07/23	PROPERTY LENGTH REDUCED BY 1000mm REAR GARDEN INCREASED IN LENGTH. ROOF PITCH AMENDED TO 22.5° AND ROOF TILES AMENDED.	D.

LEE SHERWOOD BUILDING CONTRACTORS LIMITED

Project

Proposed Detached Dwelling
Olympia Bungalow,
Brickyard Lane, Kilburn,
Derbyshire.

Drawing Title

PROPOSED LAYOUTS & ELEVATIONS.

H M CHAMBERS & PARTNERS
consulting civil and structural engineers
41a Derby Road , Heanor
Derbyshire. DE75 7QG
Telephone [01773] 718994

Date	Drawing No.
March 2023	N8443-01 C
Scale 1:50, 1:100 @ A1	

© copyright