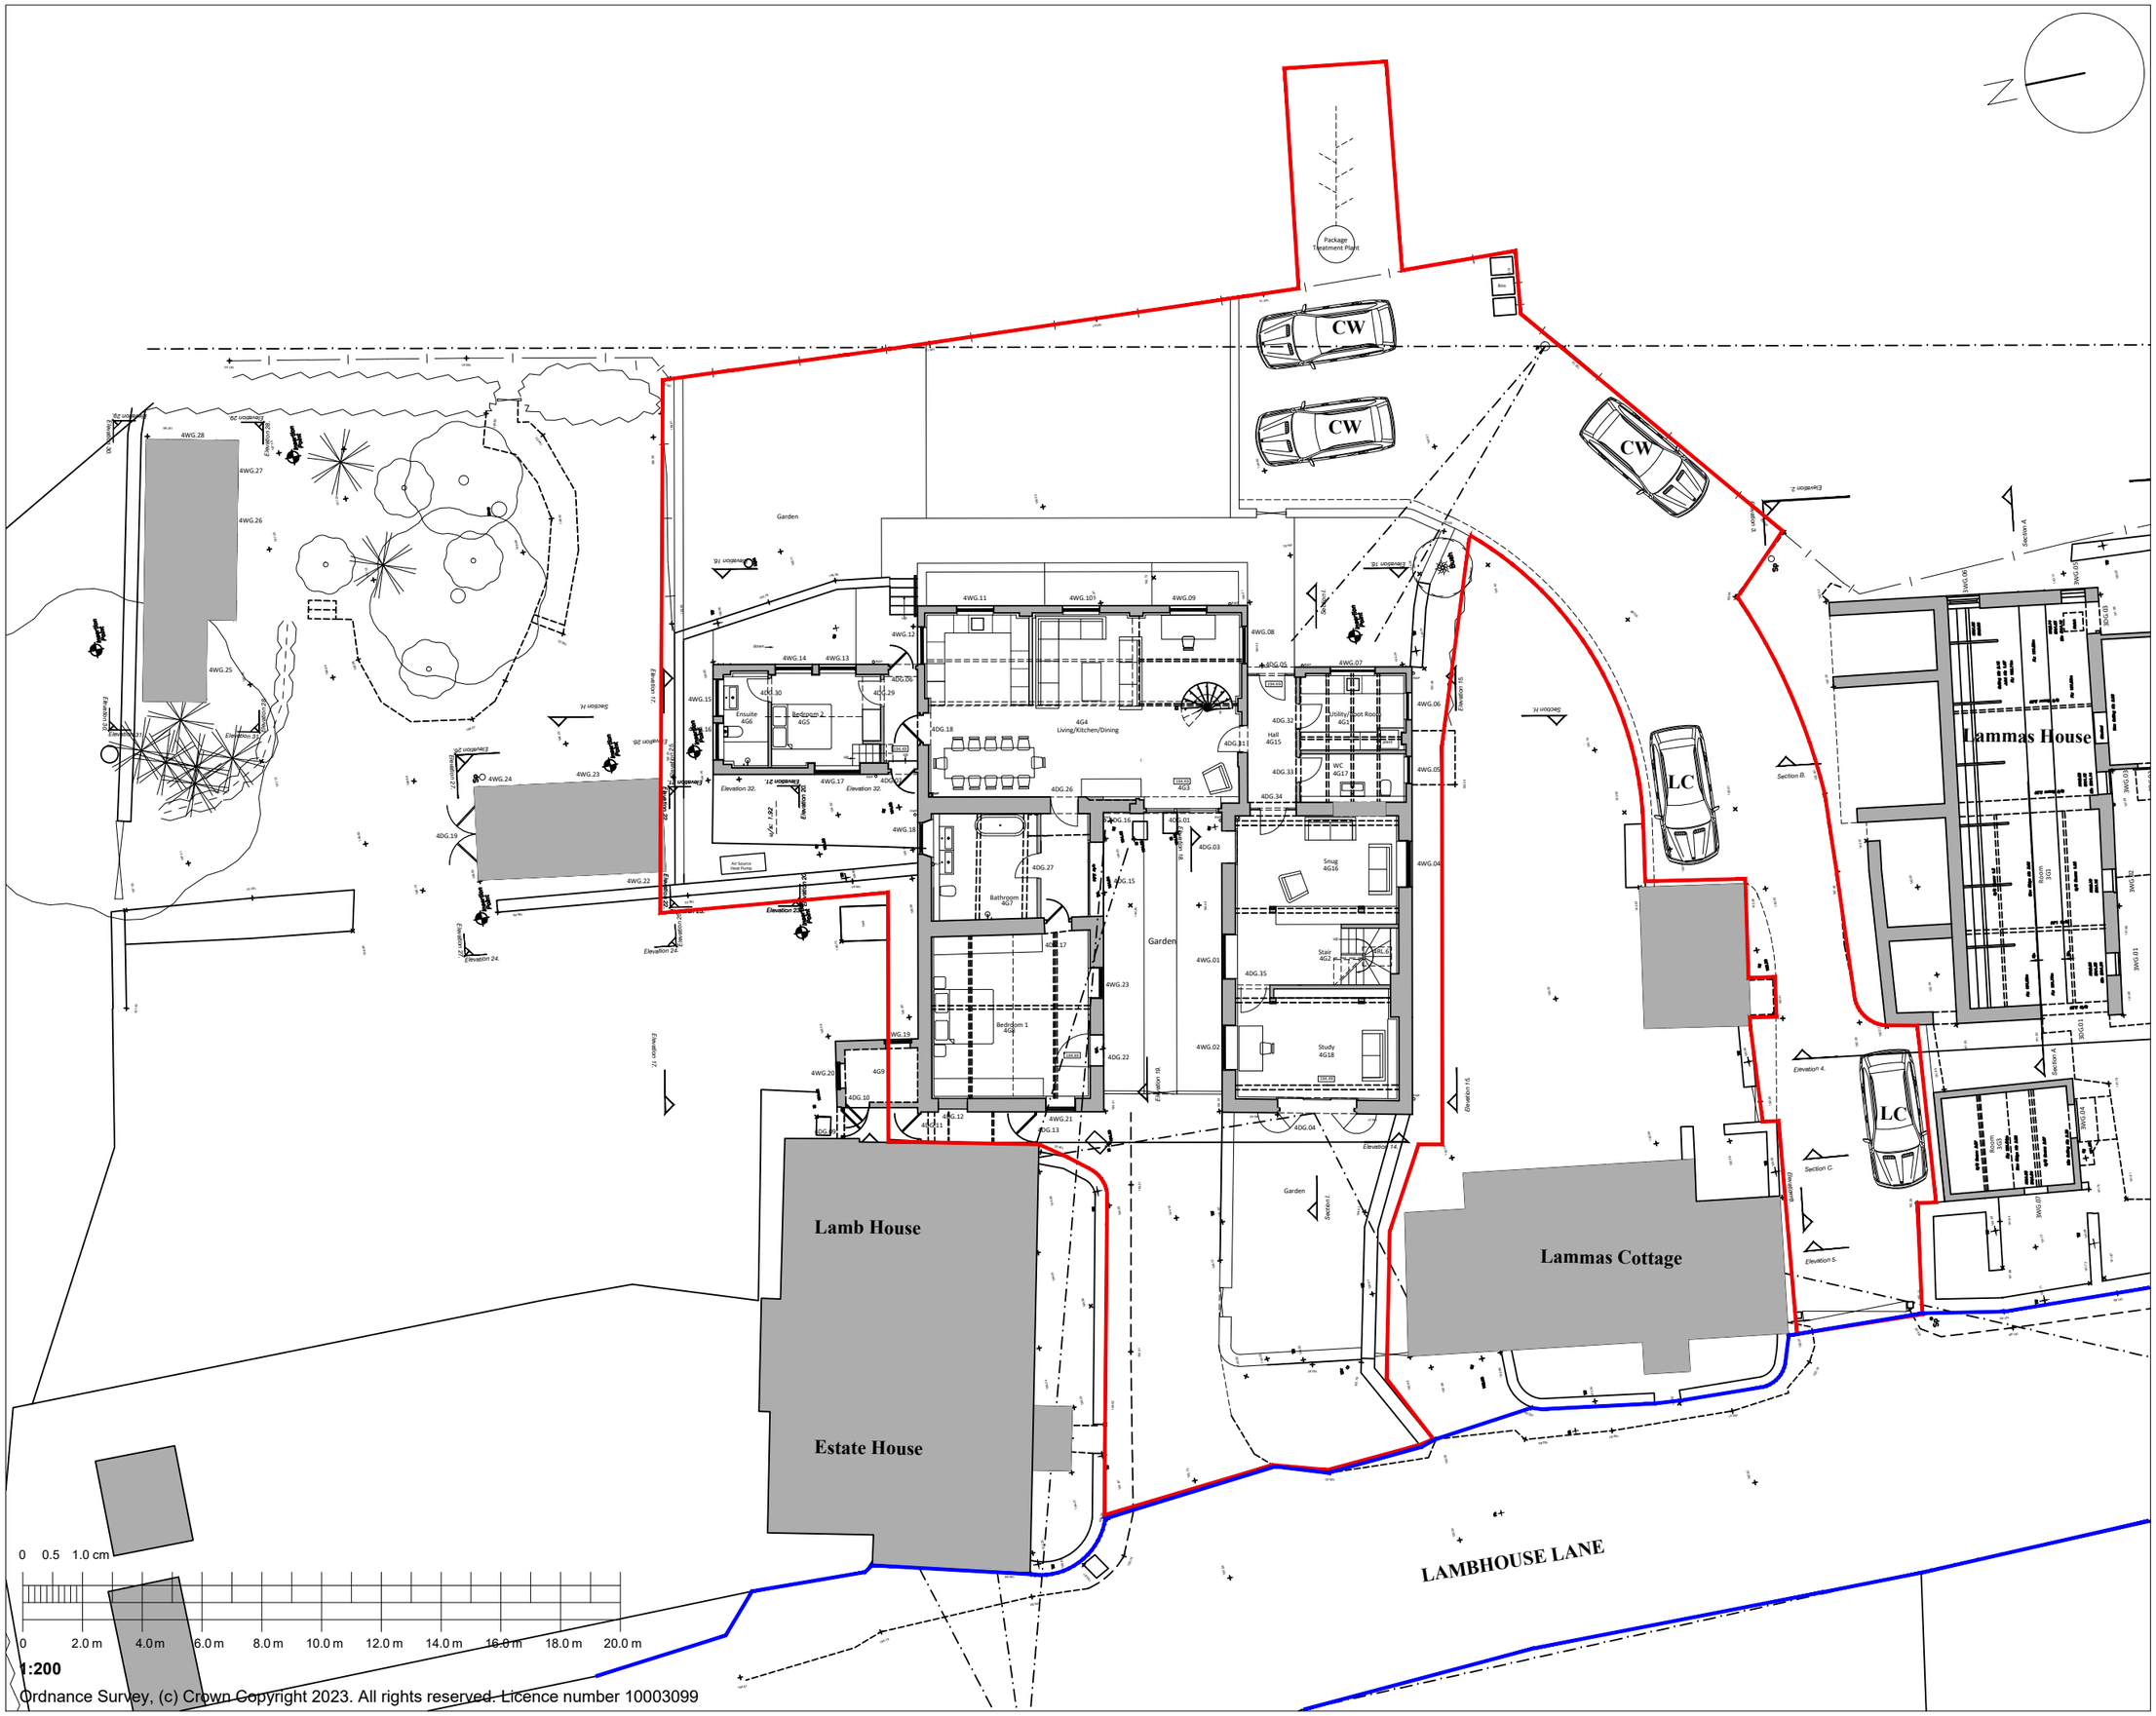

Ordnance Survey, (c) Crown Copyright 2023. All rights reserved. Licence number 10003099

BENCH
ARCHITECTS

23 TERRACE ROAD
BUXTON
DERBYSHIRE
SK17 6DU
TEL: 01298-23991
info@bencharchitects.co.uk

ARCHITECTURE
HISTORIC BUILDING REPAIR
THE AUTHENTIC INTERIOR

PROJECT:

The Chatsworth Workshops
Lambhouse Lane
Shottle, Belper
Derbyshire
DE56 2DS

CLIENT:

Chatsworth Settlement
Trustrees

SUBJECT:

PROPOSED
PLOT 4-THE CHATSWORTH WORKSHOP -
GROUND FLOOR PLAN

PLANNING

DRAWING NO:

21223-P-1200 Rev H

DATE:

February 2022

Revisions:
D: General update 15.11.22.
E: Planning Issue 14.02.23.
F: Red Line amended. Planning Issue 06.07.23.
G: 1no. Unit & Red Line amended. 14.09.23.
H: Red Line amended, changed to 1no. unit. Planning Issue 21.09.23.

SCALE:

1:200 @ A3

©This drawing and the building works depicted are the copyright of the Architect and may not be reproduced without written permission.

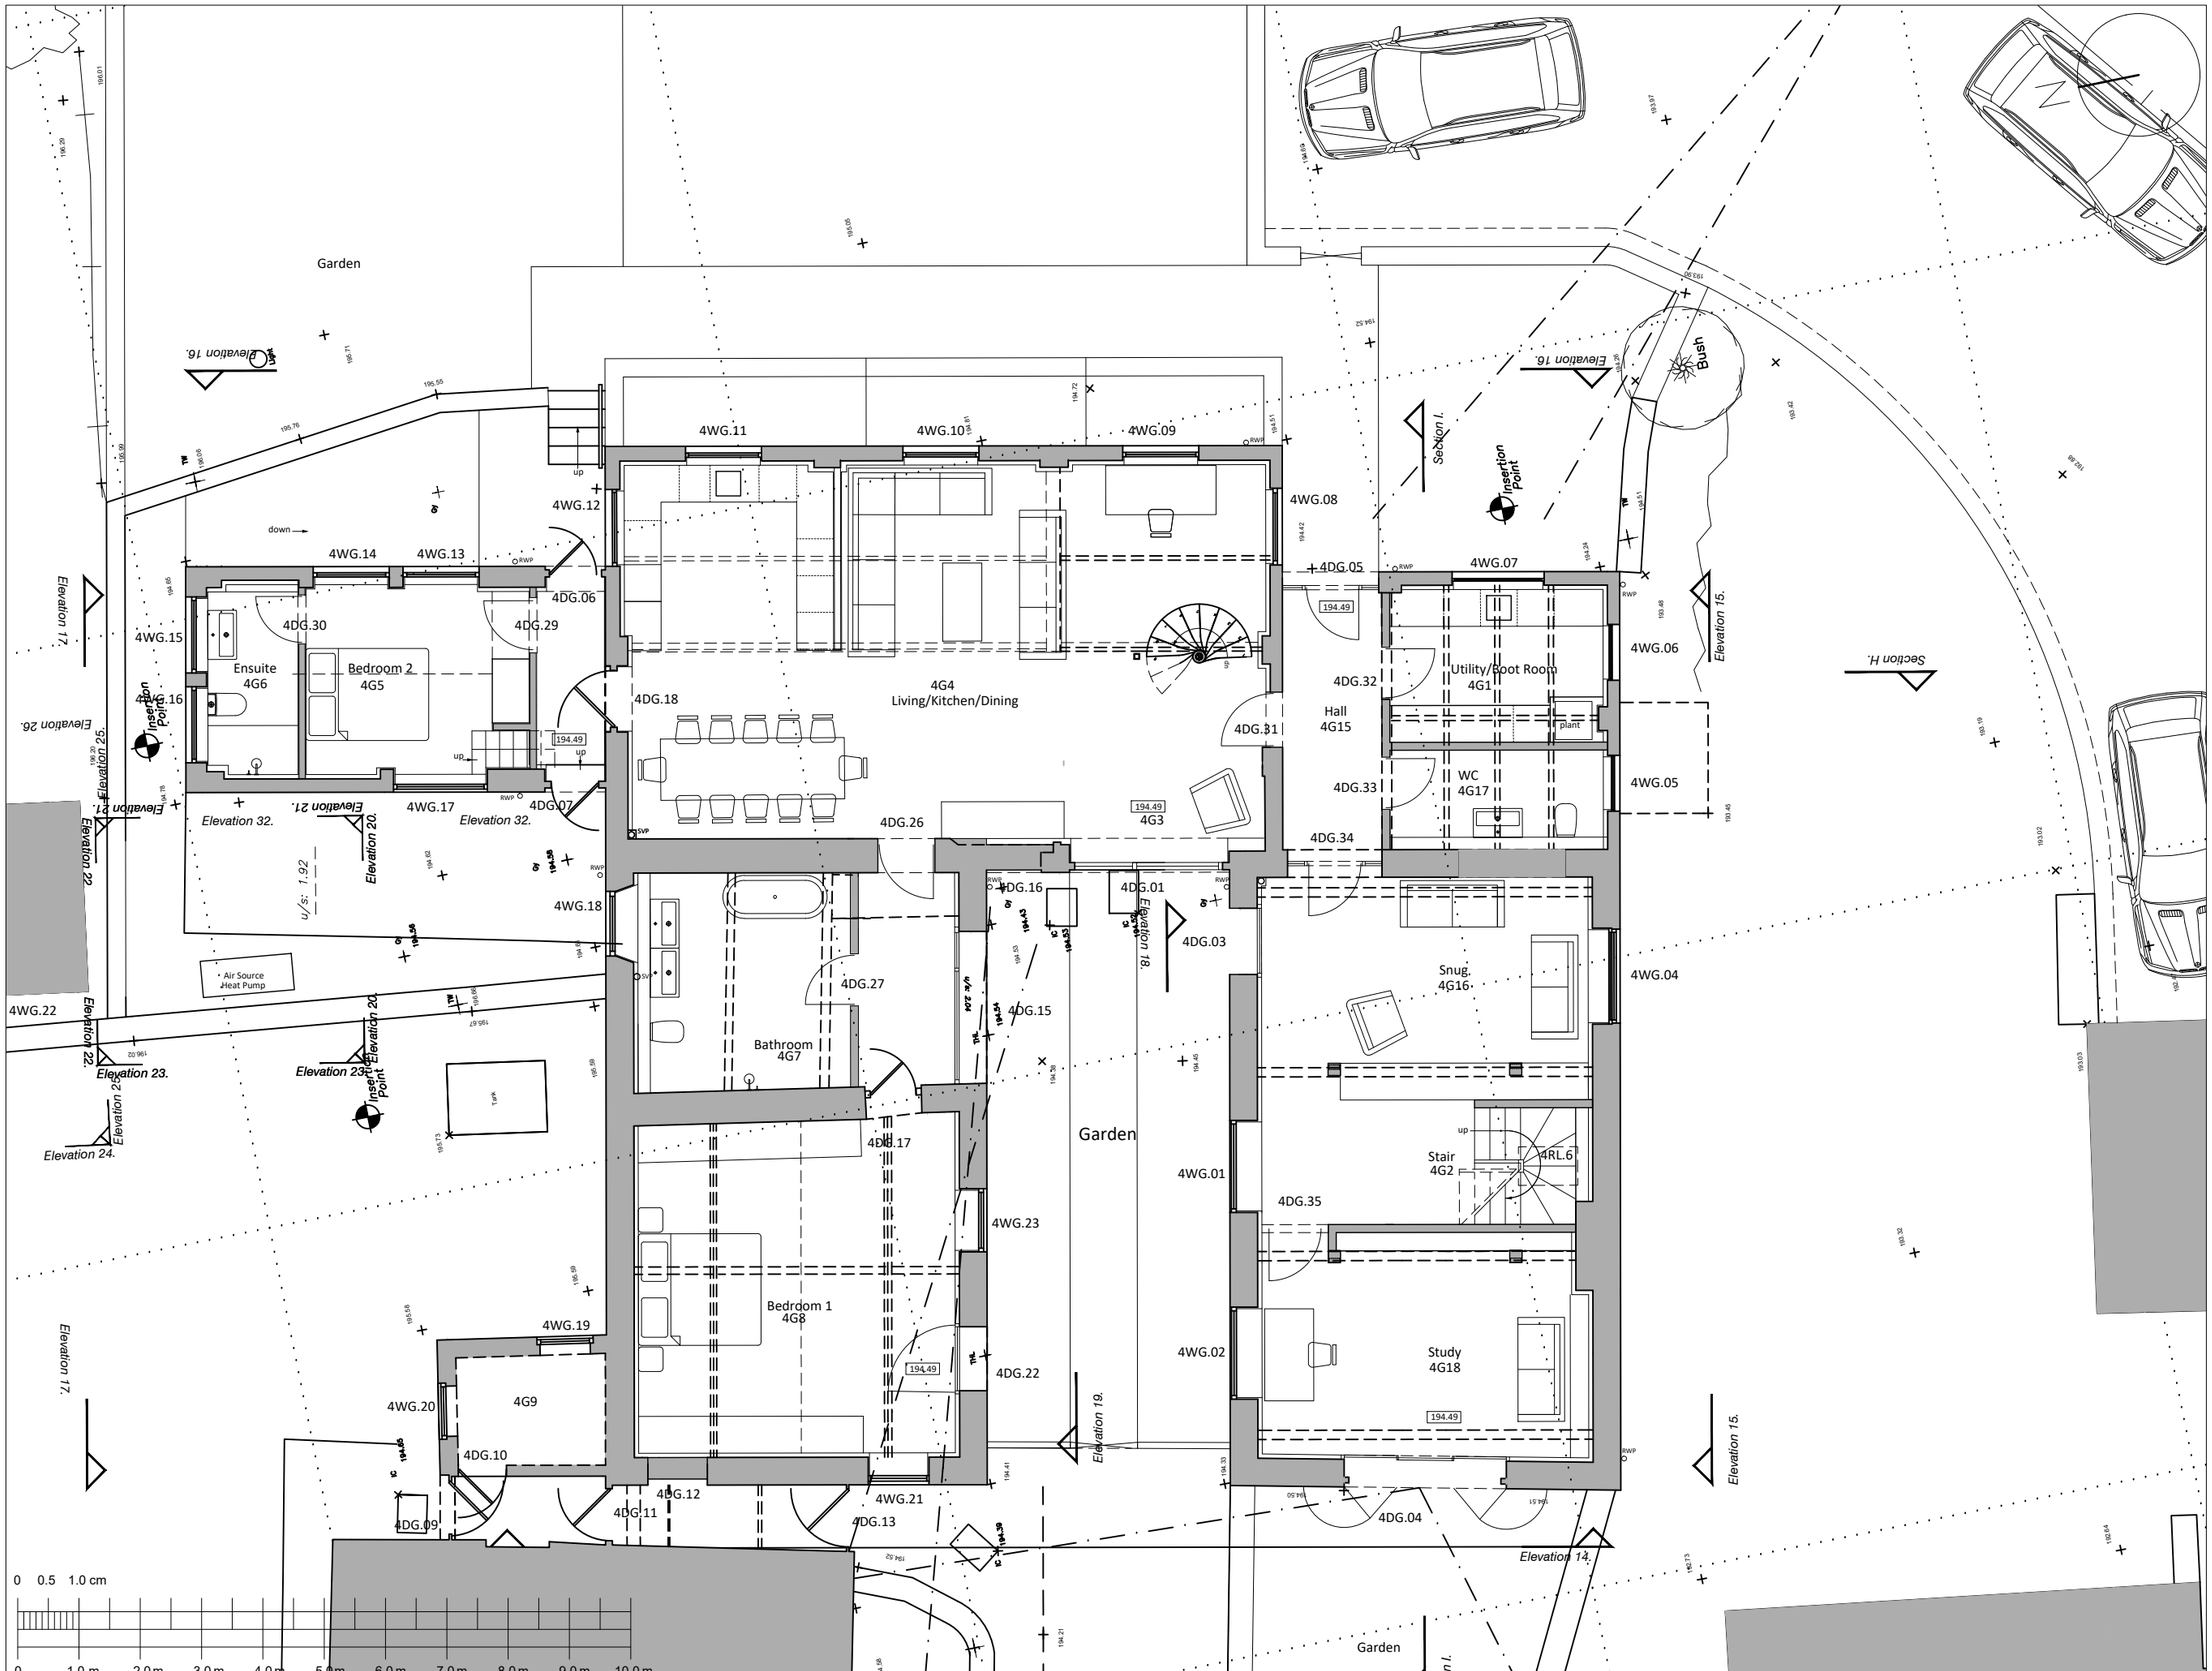

1:100

Ordnance Survey, (c) Crown Copyright 2023. All rights reserved. Licence number 10003099

BENCH
ARCHITECTS

23 TERRACE ROAD
BUXTON
DERBYSHIRE
SK17 6DU
TEL: 01298-23991
info@bencharchitects.co.uk

ARCHITECTURE
HISTORIC BUILDING REPAIR
THE AUTHENTIC INTERIOR

PROJECT:

The Chatsworth Workshops
Lambhouse Lane
Shottle, Belper
Derbyshire
DE56 2DS

CLIENT:

Chatsworth Settlement
Trustrees

SUBJECT:

PROPOSED
PLOT 4-THE CHATSWORTH WORKSHOP
GROUND FLOOR PLAN

PLANNING

DRAWING NO:

21223-P-1201 Rev G

DATE:

February 2022

Revisions:
D: General update 15.11.22.
E: Planning Issue 14.02.23.
F: 1no. Unit amendment.14.09.23.
G: Changed to 1no. unit & Rooflights reduced. Planning Issue 21.09.23.

SCALE:

1:100 @ A3

©This drawing and the building works depicted are the copyright of the Architect and may not be reproduced without written permission.

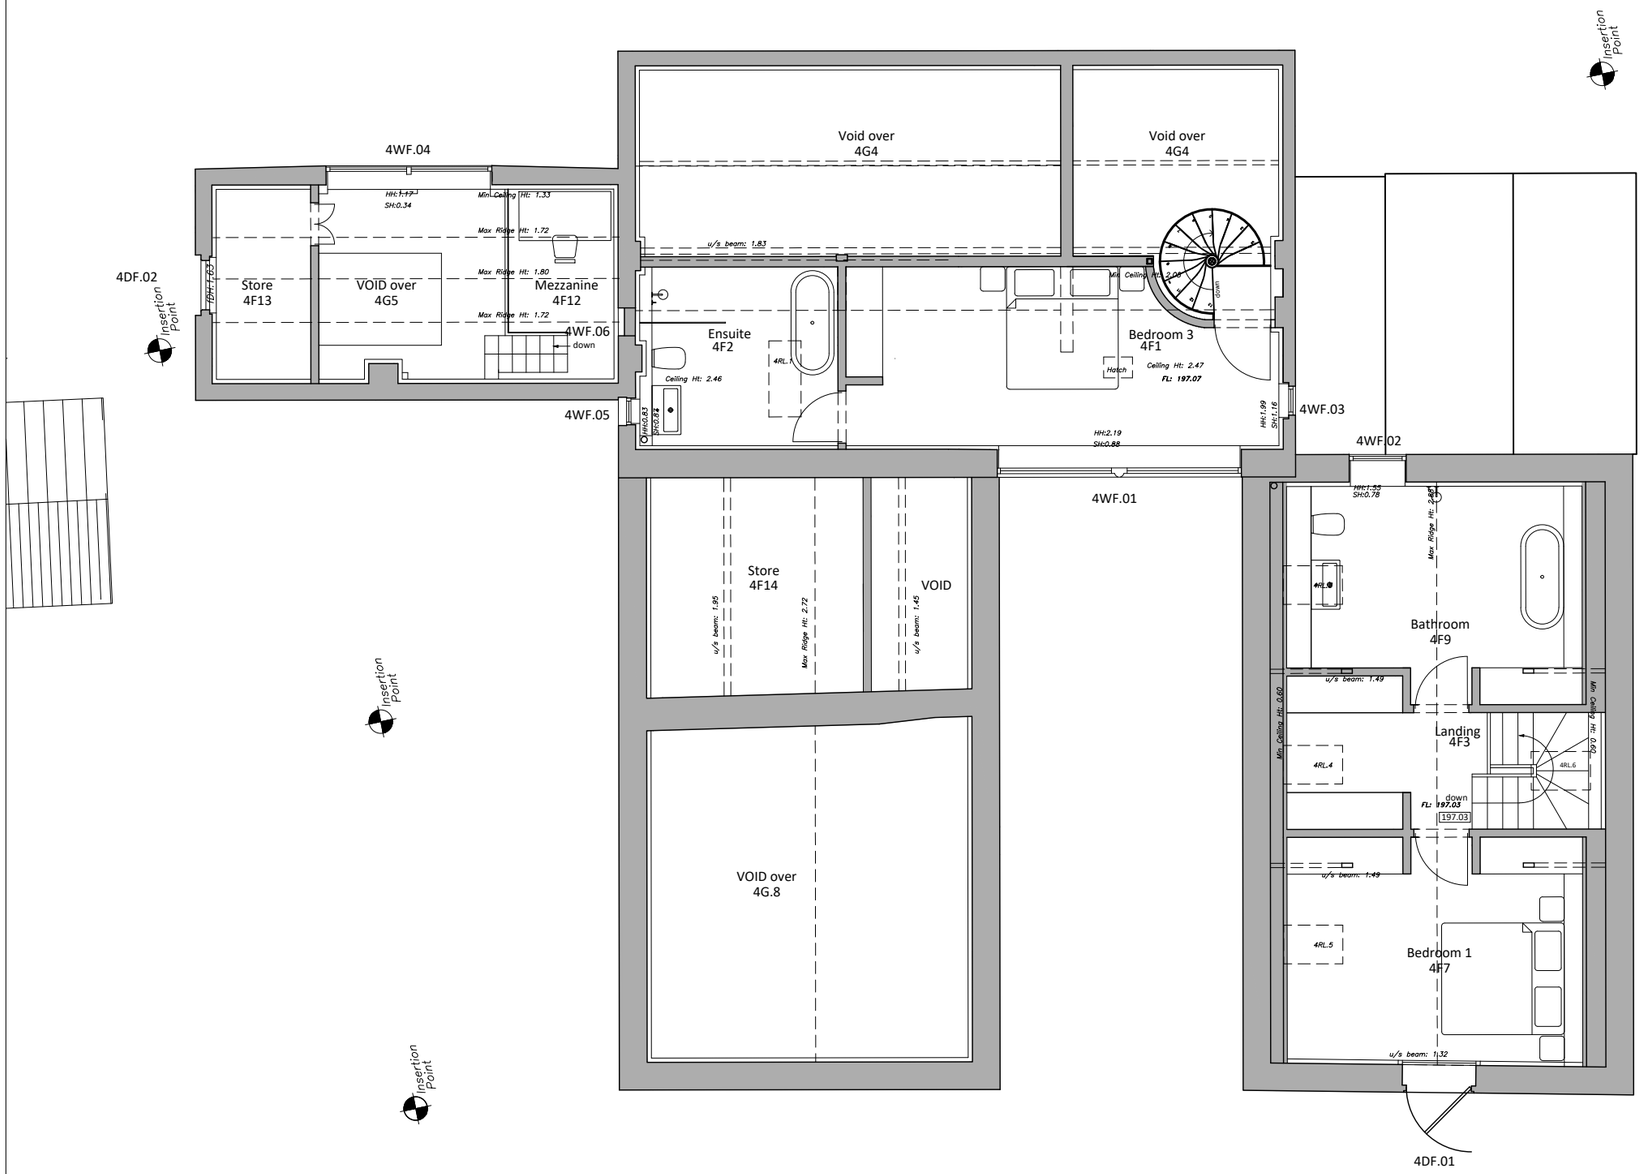

0 0.5 1.0 cm

0 1.0 m 2.0 m 3.0 m 4.0 m 5.0 m 6.0 m 7.0 m 8.0 m 9.0 m 10.0 m

1:100

BENCH
ARCHITECTS

23 TERRACE ROAD
BUXTON
DERBYSHIRE
SK17 6DU
TEL: 01298-23991
info@bencharchitects.co.uk

ARCHITECTURE
HISTORIC BUILDING REPAIR
THE AUTHENTIC INTERIOR

PROJECT:

The Chatsworth Workshops
Lambhouse Lane
Shottle, Belper
Derbyshire

CLIENT:

Chatsworth Settlement
Trustrees

SUBJECT:

PROPOSED
PLOT 4-THE CHATSWORTH WORKSHOP
FIRST FLOOR PLAN

PLANNING

DRAWING NO:

21223-P-1202 Rev F

DATE:

February 2022

Revisions:
D: General update 15.11.22.
E: Planning Issue 14.02.23.
F: Changed to 1no. Unit & rooflights reduced. Planning Issue 21.09.23.

SCALE:

1:100 @ A3

©This drawing and the building works depicted are the copyright of the Architect and may not be reproduced without written permission.

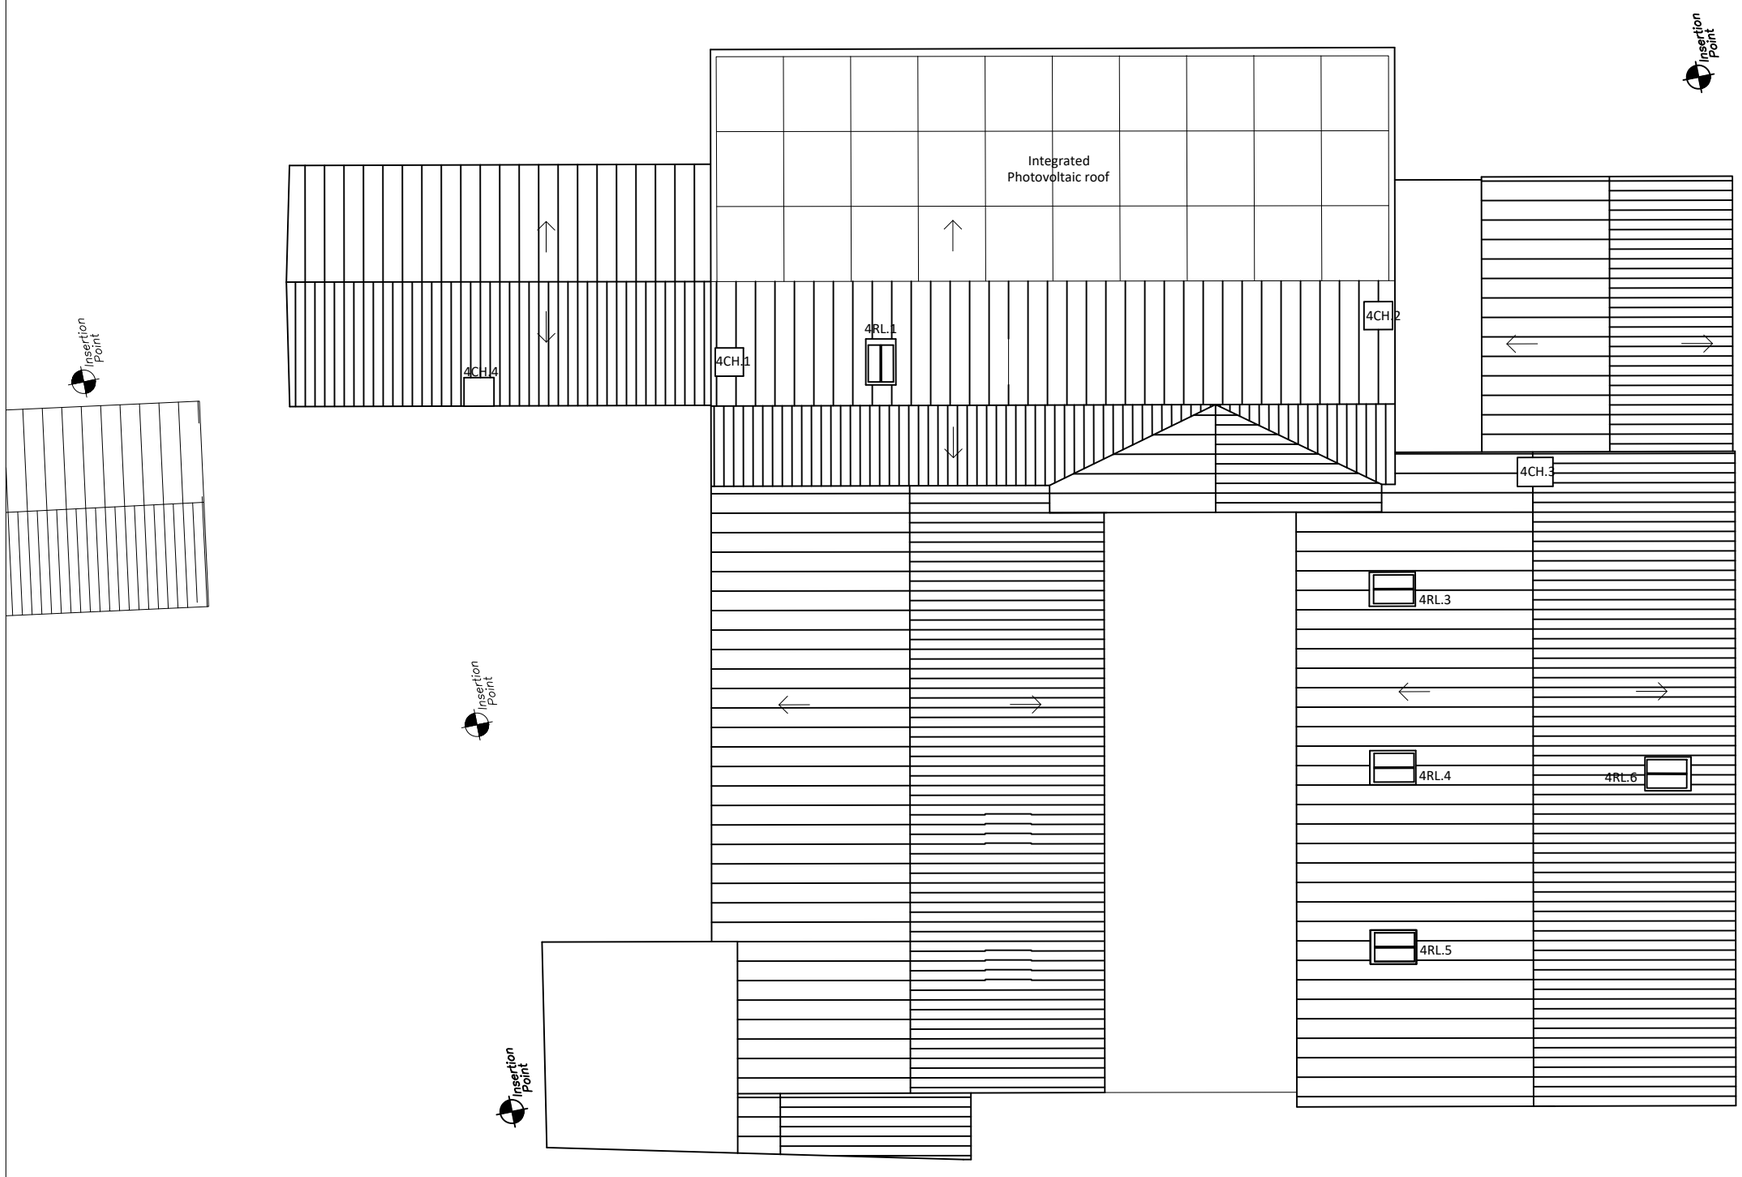

0 0.5 1.0 cm

0 1.0 m 2.0 m 3.0 m 4.0 m 5.0 m 6.0 m 7.0 m 8.0 m 9.0 m 10.0 m

1:100

BENCH
ARCHITECTS

23 TERRACE ROAD
BUXTON
DERBYSHIRE
SK17 6DU
TEL: 01298-23991
info@bencharchitects.co.uk

ARCHITECTURE
HISTORIC BUILDING REPAIR
THE AUTHENTIC INTERIOR

PROJECT:

The Chatsworth Workshops
Lambhouse Lane
Shottle, Belper
Derbyshire

CLIENT:

Chatsworth Settlement
Trustrees

SUBJECT:

PROPOSED
PLOT 4-THE CHATSWORTH
WORKSHOP
ROOF PLAN

PLANNING

DRAWING NO:

21223-P-1203 Rev C

DATE:

May 2022

Revisions:
A: General update 15.11.22.
B: Planning Issue 14.02.23.
C: Changed to 1no. Unit,
amended PVs & rooflights.
Planning Issue 21.09.23.

SCALE:

1:100 @ A3

©This drawing and the building works depicted are the copyright of the Architect and may not be reproduced without written permission.

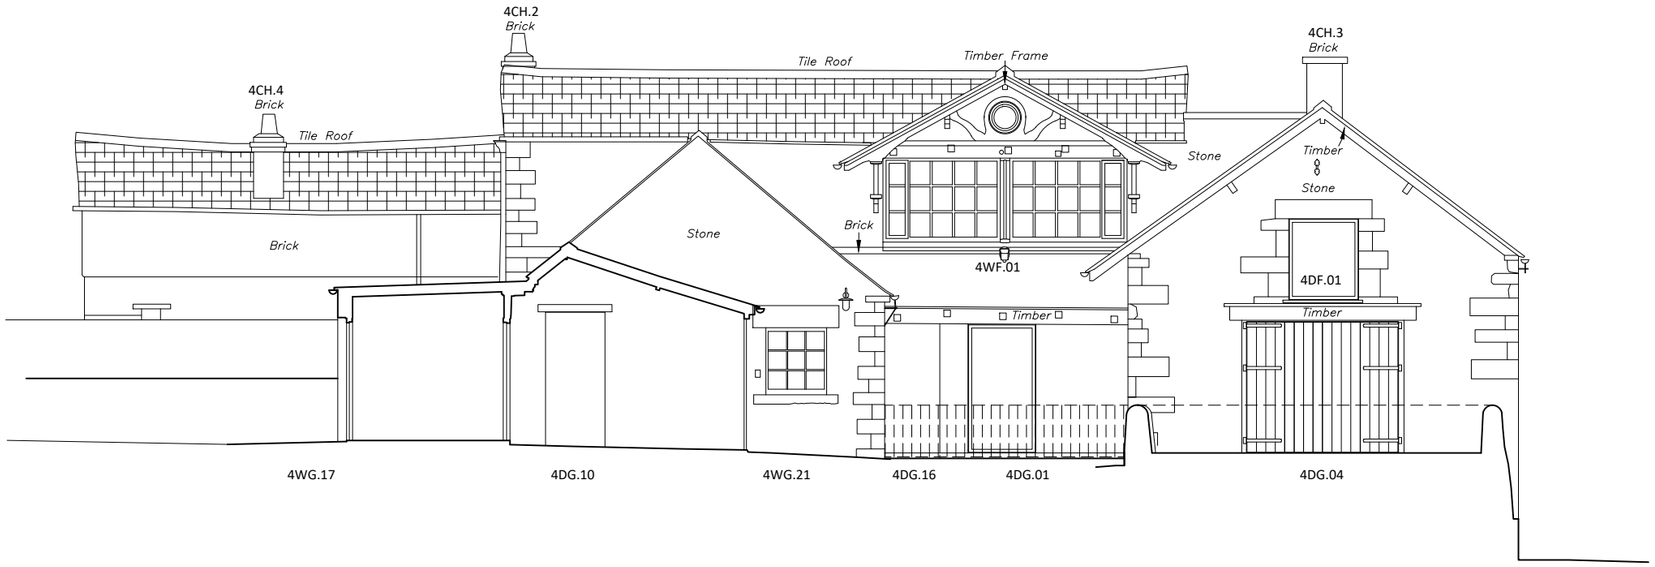

Datum: 190.00m.

Elevation 14.

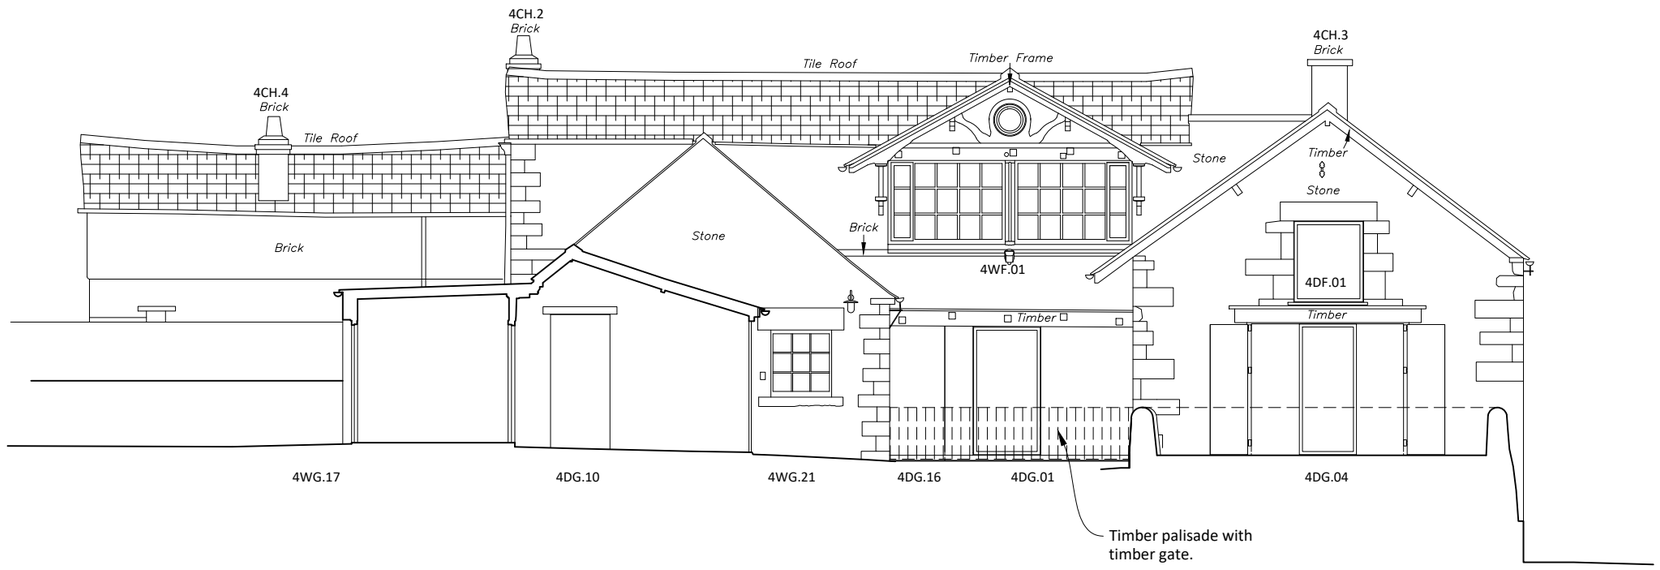

0 0.5 1.0 cm

0 1.0 m 2.0 m 3.0 m 4.0m 5.0m 6.0m 7.0 m 8.0 m 9.0 m 10.0 m

1:100

Datum: 190.00m.

Elevation 14.

BENCH
ARCHITECTS

23 TERRACE ROAD
BUXTON
DERBYSHIRE
SK17 6DU
TEL: 01298-23991
info@bencharchitects.co.uk

ARCHITECTURE
HISTORIC BUILDING REPAIR
THE AUTHENTIC INTERIOR

PROJECT:

The Chatsworth Workshops
Lambhouse Lane
Shottle, Belper
Derbyshire
DE56 2DS

CLIENT:

Chatsworth Settlement Trustrees

SUBJECT:

PROPOSED
PLOT 4-THE CHATSWORTH WORKSHOP
WEST ELEVATION 14 - WITH SHUTTERS OPEN & CLOSED.

PLANNING

DRAWING NO:

21223-P-1220 Rev E

DATE:

February 2022

Revisions:
C: General amendments. 15.11.22.
D: Planning Issue. 14.02.23.
E: Change to one unit & Elevation amended. Planning Issue. 21.09.23.

SCALE:

1:100 @ A3

©This drawing and the building works depicted are the copyright of the Architect and may not be reproduced without written permission.

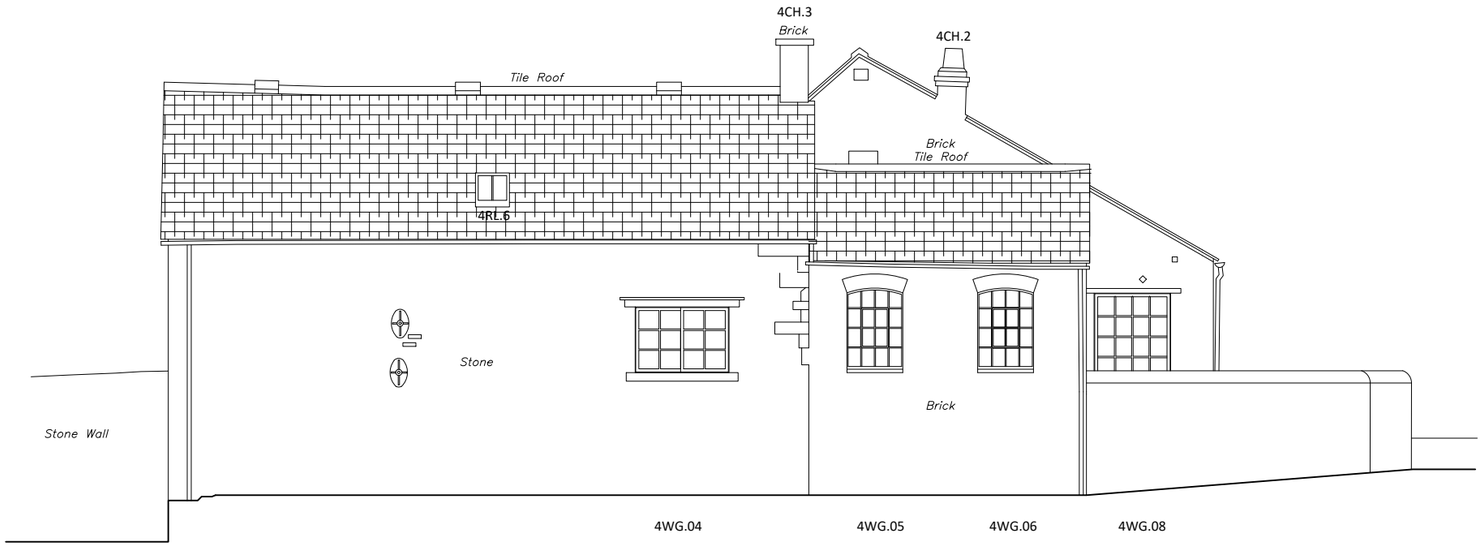

Datum: 190.00m.

Elevation 15.

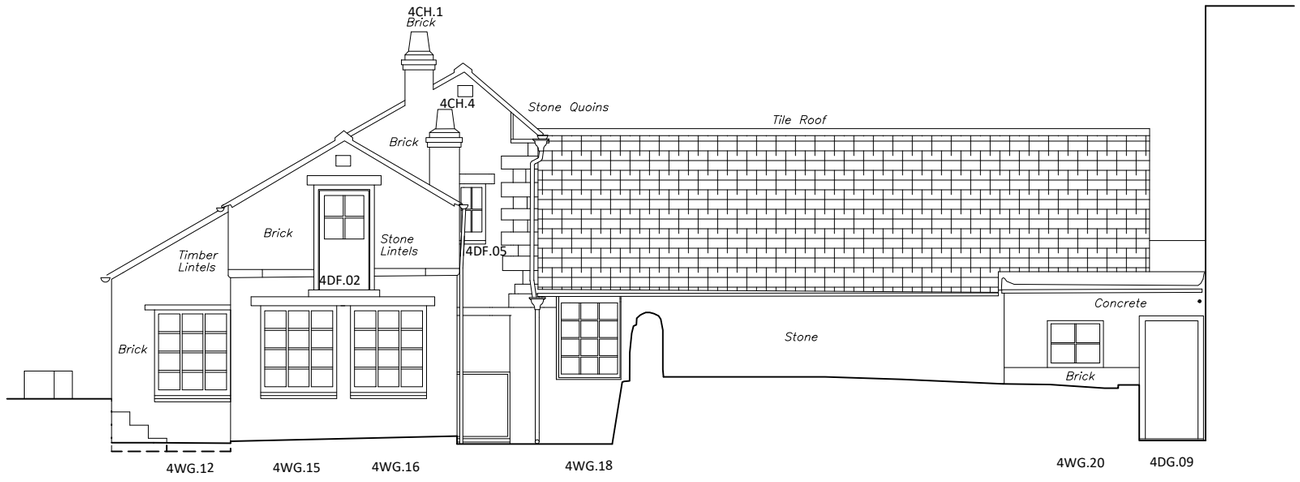

0 0.5 1.0 cm

0 1.0 m 2.0 m 3.0 m 4.0 m 5.0 m 6.0 m 7.0 m 8.0 m 9.0 m 10.0 m

1:100

Datum: 190.00m.

Elevation 17.

BENCH
ARCHITECTS

23 TERRACE ROAD
BUXTON
DERBYSHIRE
SK17 6DU
TEL: 01298-23991
info@bencharchitects.co.uk

ARCHITECTURE
HISTORIC BUILDING REPAIR
THE AUTHENTIC INTERIOR

PROJECT:

The Chatsworth Workshops
Lambhouse Lane
Shottle, Belper
Derbyshire

CLIENT:

Chatsworth Settlement
Trustrees

SUBJECT:

PROPOSED
PLOT 4-THE CHATSWORTH WORKSHOP
SOUTH ELEVATION 15 &
NORTH ELEVATION 17

PLANNING

DRAWING NO:

21223-P-1221 Rev E

DATE:

February 2022

Revisions:
C: General amendments. 15.11.22.
D: Planning Issue. 14.02.23.
E: Change to one unit & Elevation 15 amended. Planning Issue. 21.09.23.

SCALE:

1:100 @ A3

©This drawing and the building works depicted are the copyright of the Architect and may not be reproduced without written permission.

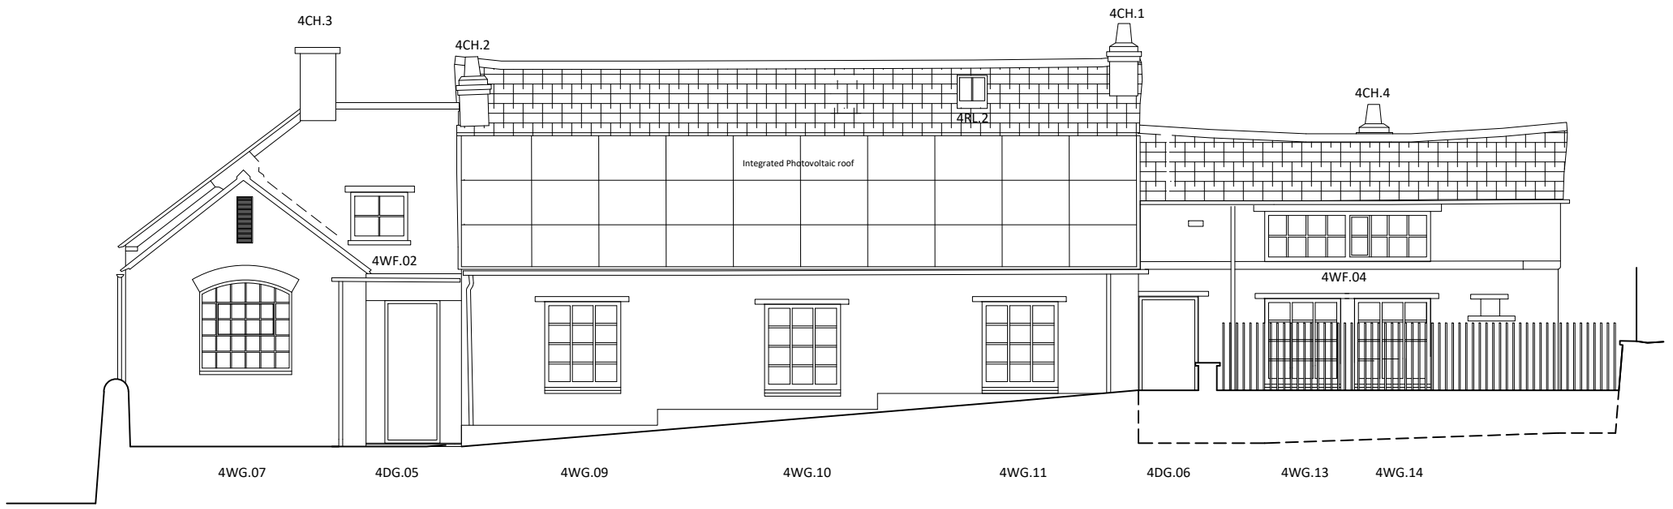

Datum: 190.00m.

Elevation 16.

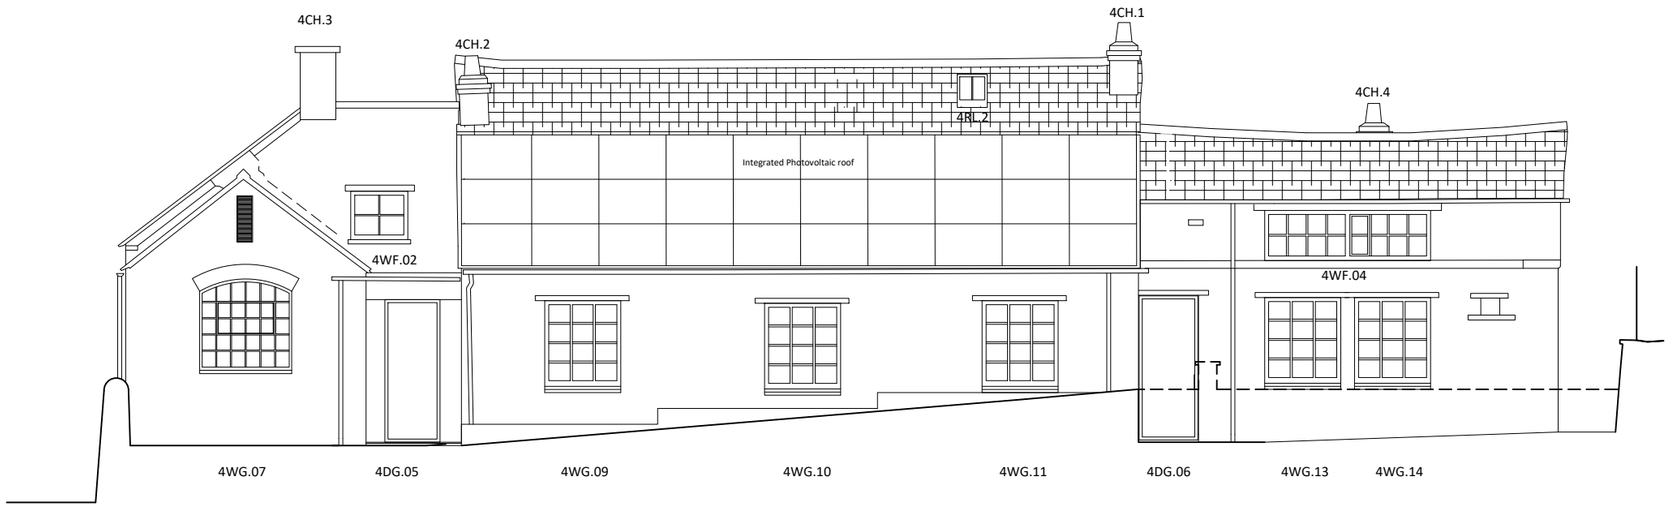

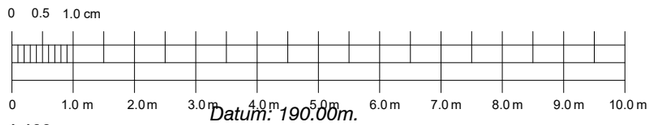

1:100

Datum: 190.00m.

Elevation 16.

BENCH
ARCHITECTS

23 TERRACE ROAD
BUXTON
DERBYSHIRE
SK17 6DU
TEL: 01298-23991
info@bencharchitects.co.uk

ARCHITECTURE
HISTORIC BUILDING REPAIR
THE AUTHENTIC INTERIOR

PROJECT:

The Chatsworth Workshops
Lambhouse Lane
Shottle, Belper
Derbyshire

CLIENT:

Chatsworth Settlement
Trustrees

SUBJECT:

PROPOSED
PLOT 4-THE CHATSWORTH WORKSHOP
EAST ELEVATION 16

PLANNING

DRAWING NO:

21223-P-1222 Rev E

DATE:

February 2022

Revisions:
C: General amendments. 15.11.22.
D: Planning Issue. 14.02.23.
E: Change to one unit & Elevation amended. Planning Issue. 21.09.23.

SCALE:

1:100 @ A3

©This drawing and the building works depicted are the copyright of the Architect and may not be reproduced without written permission.

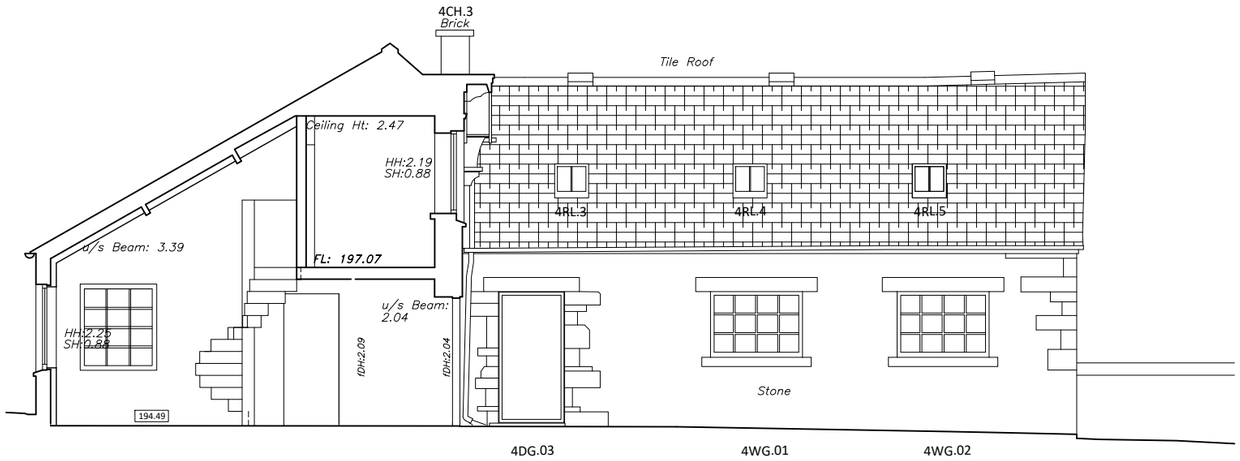

Datum: 190.00m.

Elevation 18.

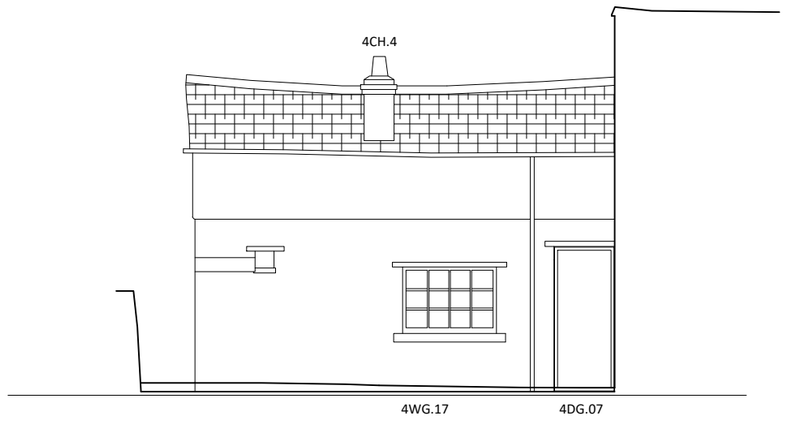

0 0.5 1.0 cm

0 1.0 m 2.0 m 3.0 m 4.0 m 5.0 m 6.0 m 7.0 m 8.0 m 9.0 m 10.0 m

1:100

Datum: 190.00m.

Elevation 32.

BENCH
ARCHITECTS

23 TERRACE ROAD
BUXTON
DERBYSHIRE
SK17 6DU
TEL: 01298-23991
info@bencharchitects.co.uk

ARCHITECTURE
HISTORIC BUILDING REPAIR
THE AUTHENTIC INTERIOR

PROJECT:

The Chatsworth Workshops
Lambhouse Lane
Shottle, Belper
Derbyshire

CLIENT:

Chatsworth Settlement
Trustrees

SUBJECT:

PROPOSED
PLOT 4-THE CHATSWORTH WORKSHOP
SOUTH ELEVATION18 / SECTION & EAST ELEVATION 32

PLANNING

DRAWING NO:

21223-P-1223 Rev D

DATE:

February 2022

Revisions:
A: General amendments. 05.07.22.
B: General amendments. 20.07.22.
D: Planning Issue. 14.02.23.

SCALE:

1:100 @ A3

©This drawing and the building works depicted are the copyright of the Architect and may not be reproduced without written permission.

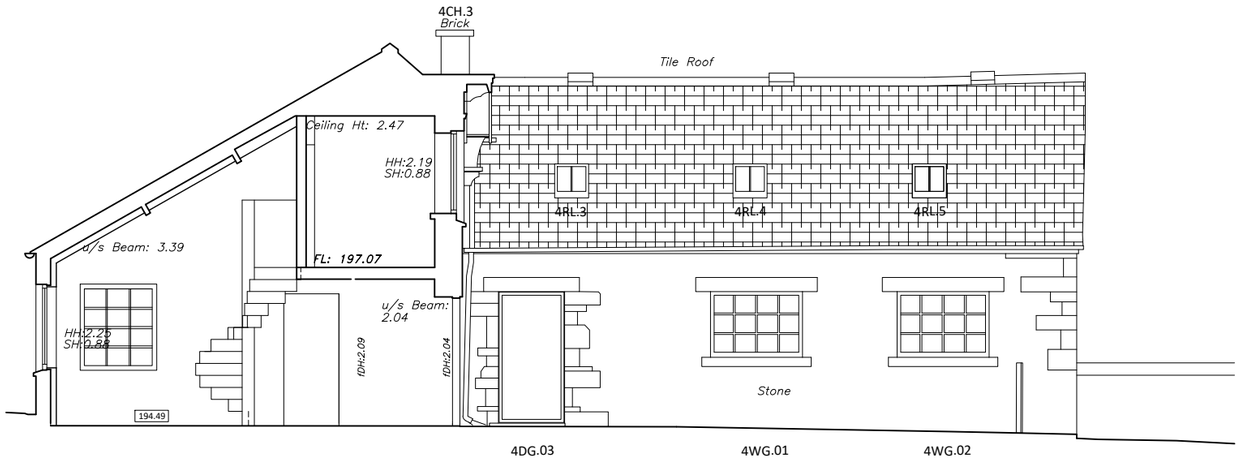

Datum: 190.00m.

Elevation 18.

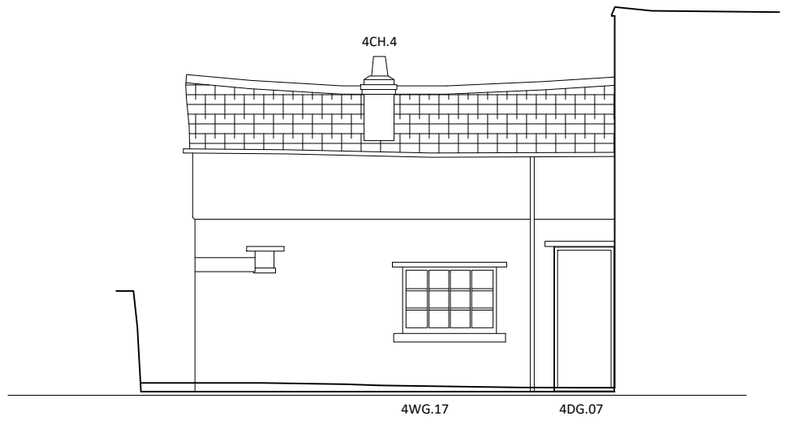

0 0.5 1.0 cm

0 1.0 m 2.0 m 3.0 m 4.0 m 5.0 m 6.0 m 7.0 m 8.0 m 9.0 m 10.0 m

1:100

Datum: 190.00m.

Elevation 32.

BENCH
ARCHITECTS

23 TERRACE ROAD
BUXTON
DERBYSHIRE
SK17 6DU
TEL: 01298-23991
info@bencharchitects.co.uk

ARCHITECTURE
HISTORIC BUILDING REPAIR
THE AUTHENTIC INTERIOR

PROJECT:

The Chatsworth Workshops
Lambhouse Lane
Shottle, Belper
Derbyshire

CLIENT:

Chatsworth Settlement
Trustrees

SUBJECT:

PROPOSED
PLOT 4-THE CHATSWORTH WORKSHOP
SOUTH ELEVATION18 / SECTION & EAST ELEVATION 32

PLANNING

DRAWING NO:

21223-P-1223 Rev E

DATE:

February 2022

Revisions:
A: General amendments. 05.07.22.
B: General amendments. 20.07.22.
D: Planning Issue. 14.02.23.
E: Change to one unit. Planning Issue. 21.09.23.

SCALE:

1:100 @ A3

©This drawing and the building works depicted are the copyright of the Architect and may not be reproduced without written permission.

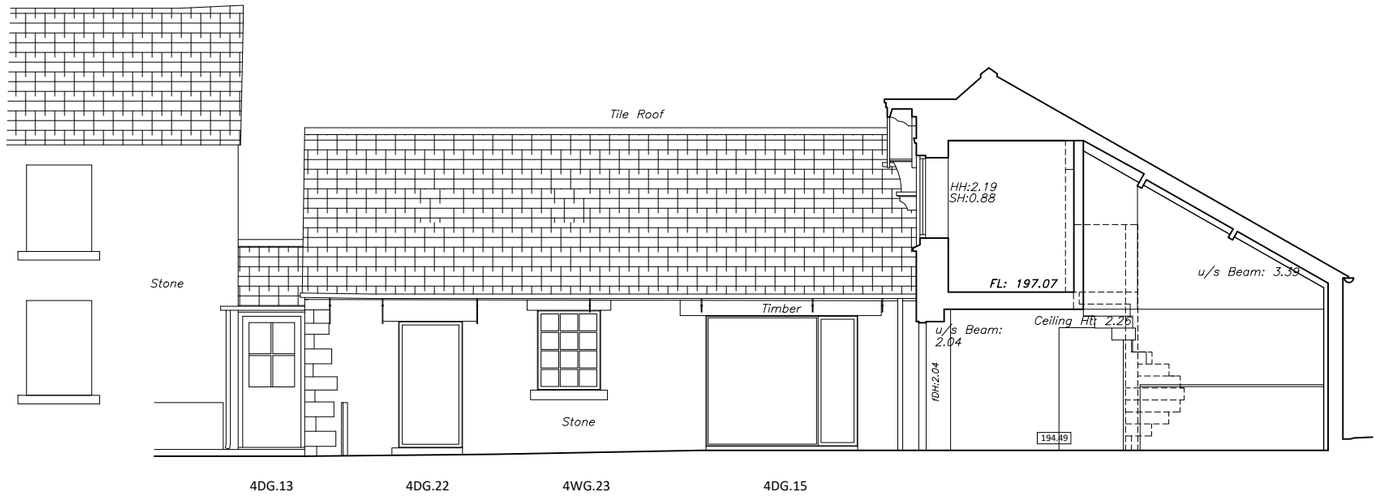

Datum: 190.00m.

Elevation 19.

0 0.5 1.0 cm

0 1.0 m 2.0 m 3.0 m 4.0 m 5.0 m 6.0 m 7.0 m 8.0 m 9.0 m 10.0 m

1:100

BENCH
ARCHITECTS

23 TERRACE ROAD
BUXTON
DERBYSHIRE
SK17 6DU
TEL: 01298-23991
info@bencharchitects.co.uk

ARCHITECTURE
HISTORIC BUILDING REPAIR
THE AUTHENTIC INTERIOR

PROJECT:

The Chatsworth Workshops
Lambhouse Lane
Shottle, Belper
Derbyshire

CLIENT:

Chatsworth Settlement
Trustrees

SUBJECT:

PROPOSED
PLOT 4-THE CHATSWORTH WORKSHOP
NORTH ELEVATION 19 / SECTION.

PLANNING

DRAWING NO:

21223-P-1224 Rev E

DATE:

February 2022

Revisions:
C: General update 15.11.22.
D: Planning Issue. 14.02.23.
E: Change to one unit & Elevation amended. Planning Issue. 21.09.23.

SCALE:

1:100 @ A3

©This drawing and the building works depicted are the copyright of the Architect and may not be reproduced without written permission.

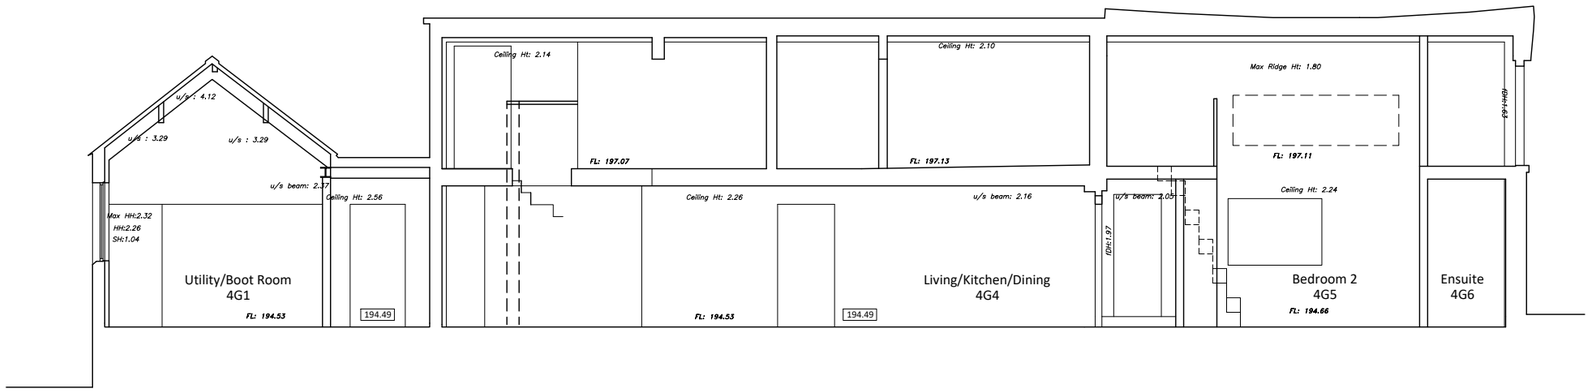

Datum: 190.00m.

Section H.

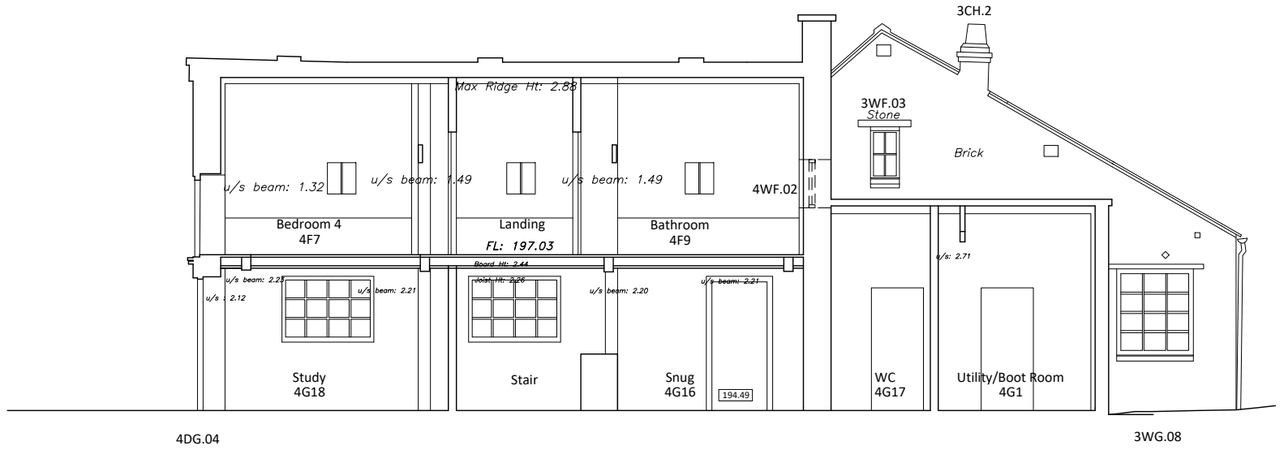

0 0.5 1.0 cm

0 1.0 m 2.0 m 3.0 m 4.0 m 5.0 m 6.0 m 7.0 m 8.0 m 9.0 m 10.0 m

1:100

Datum: 190.00m.

Section I.

BENCH
ARCHITECTS

23 TERRACE ROAD
BUXTON
DERBYSHIRE
SK17 6DU
TEL: 01298-23991
info@bencharchitects.co.uk

ARCHITECTURE
HISTORIC BUILDING REPAIR
THE AUTHENTIC INTERIOR

PROJECT:

The Chatsworth Workshops
Lambhouse Lane
Shottle, Belper
Derbyshire
DE56 2DS

CLIENT:

Chatsworth Settlement
Trustrees

SUBJECT:

PROPOSED
PLOT 4-THE CHATSWORTH
WORKSHOP
SECTIONS H & I

PLANNING

DRAWING NO:

21223-P-1260 Rev A

DATE:

October 2022

Revisions:
A: Planning Issue. 14.02.23.
B: Changed to one unit.
Planning Issue. 21.09.23.

SCALE:

1:100 @ A3

©This drawing and the building works depicted are the copyright of the Architect and may not be reproduced without written permission.