


BLUE LINE INDICATES PROPOSED FENCE

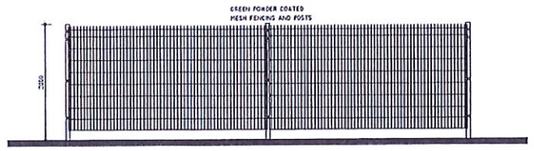

PROPOSED FENCE & GATE ELEVATION
SCALE 1:50

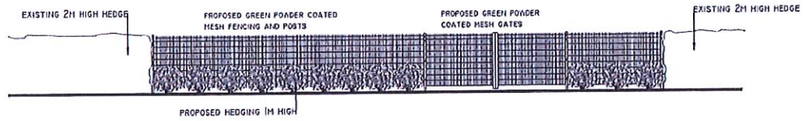

PROPOSED STREET SCENE
SCALE 1:100

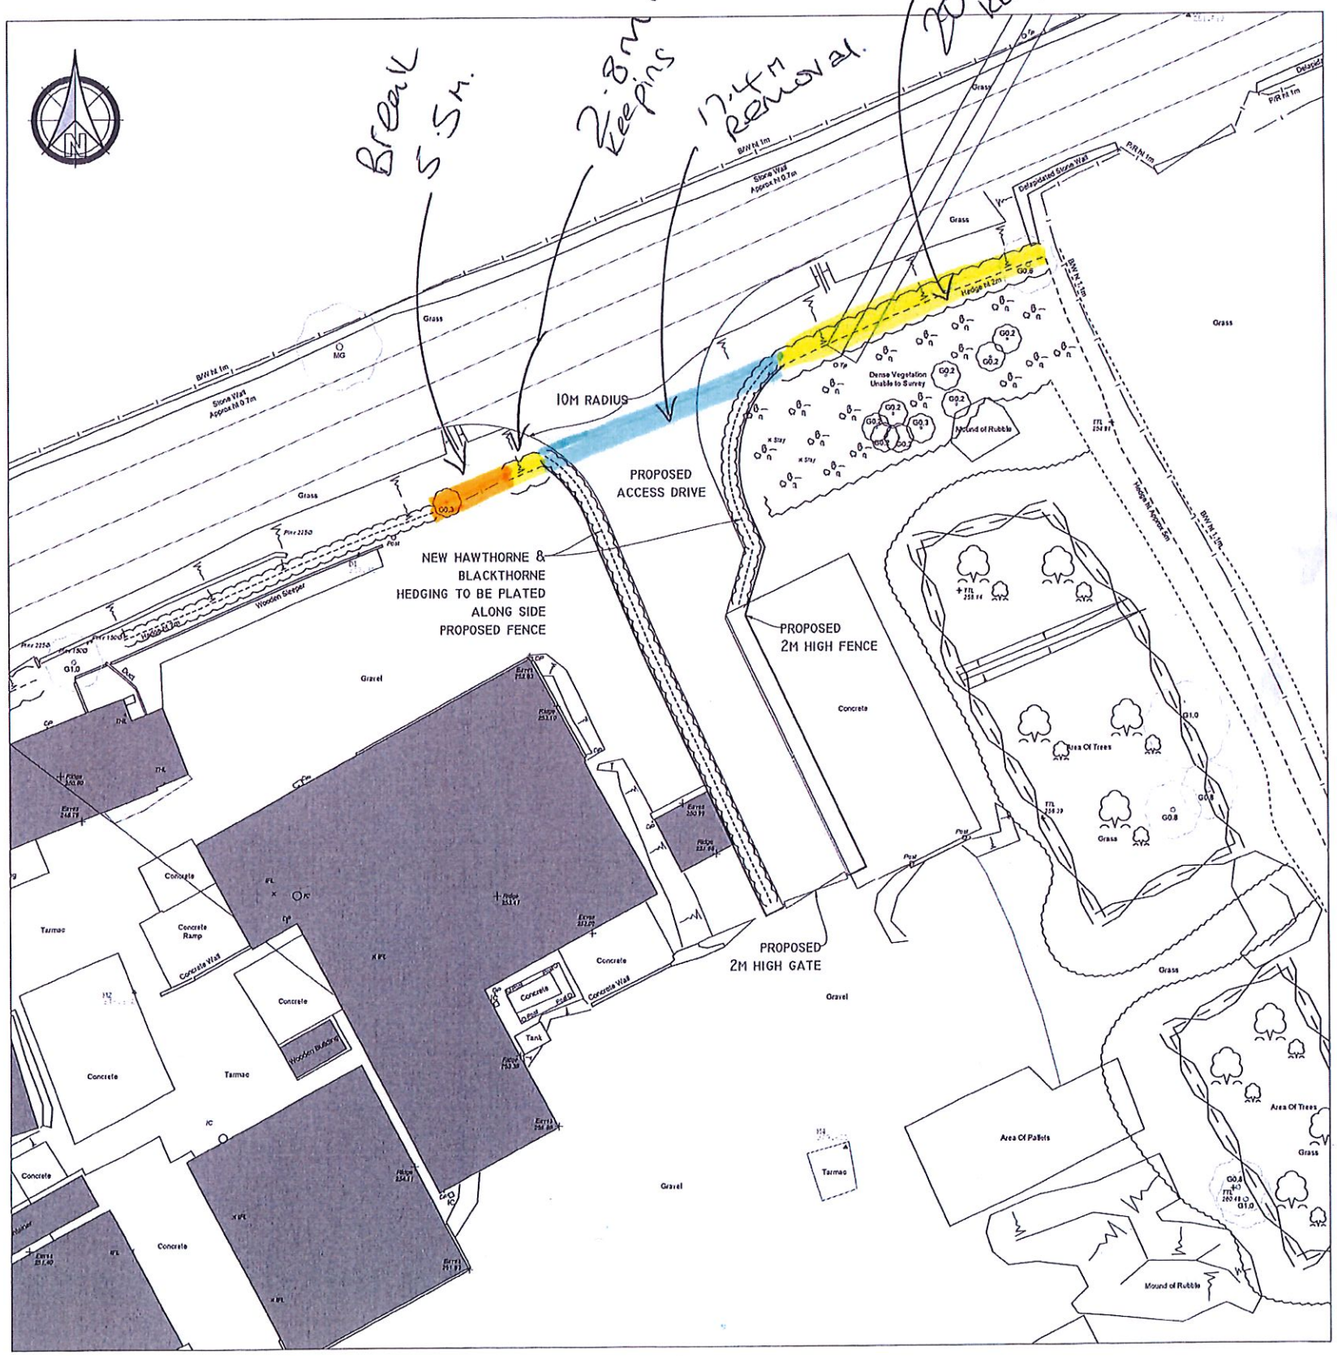


PROPOSED SITE BLOCK PLAN
SCALE 1:200

Break 5.5metres

Keeping 2.8 Metres


20 Metres


Removal 17.4 metres

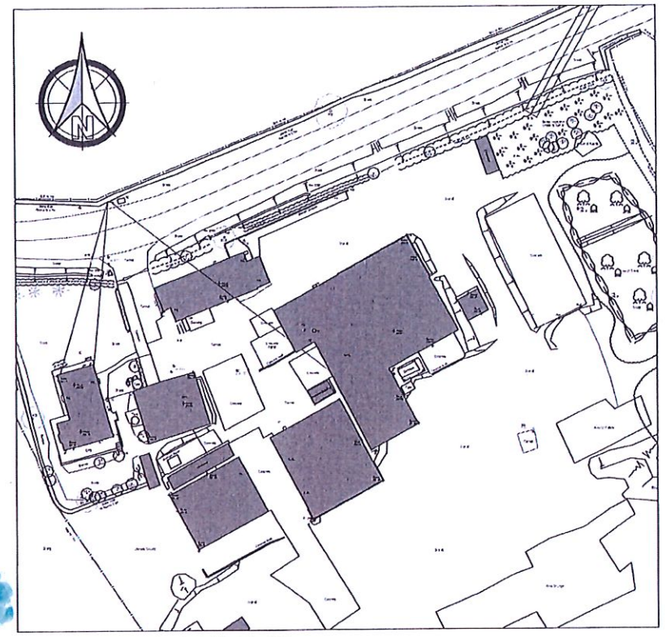

EXISTING SITE BLOCK PLAN
SCALE 1:500

EXISTING STREET SCENE
NTS

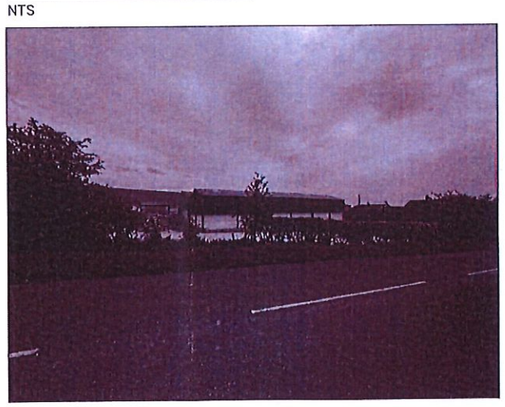

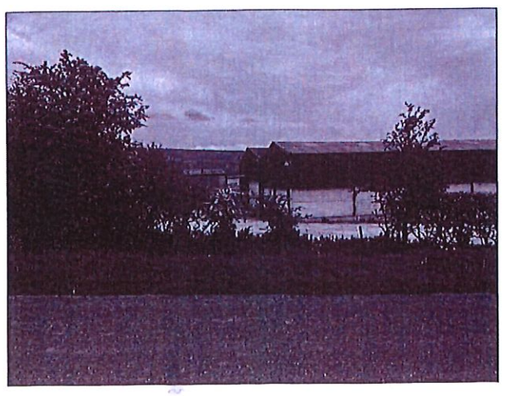

1:50 1m 2m 3m 4m 5m
1:100 2m 4m 6m 8m 10m
1:200 5m 10m 15m 20m
1:500 10m 20m 30m 40m 50m

REVISIONS

PAUL GAUGHAN BUILDING CONSULTANTS
Unit E14, Langham Park Industrial Estate, Lows Lane
Stanton by Dale, Ilkeston DE7 4RJ
Phone 0115 9326010
E-mail: info@paul-gaughan.co.uk
Web: www.paul-gaughan.co.uk

CLIENT
-

LOCATION
Holly Grange Farm, Lea Moor Road, Lea, Matlock, DE4 5RA


PROJECT
Engineering operation to create new site access & egress

TITLE
Existing & Proposed site block plan & fence elevation


PAPER SIZE	SCALE	DATE
ISO A1 (594.00 x 841.00 MM)	1:500, 1:200, 1:50	Mar 2023

DRAWING NUMBER	REVISION
JG/SW/2022/051/01	A

Scales are correct at time of plotting however please note that distortion can occur during copying. This drawing is copyright and may not be altered, traced, photographed, electronically copied or used for any purpose other than for which it is issued, without written permission from Mr. Gaughan. Check all dimensions on site. Any discrepancies should be reported to the designer before works proceed. Hatching is a representation of materials only.

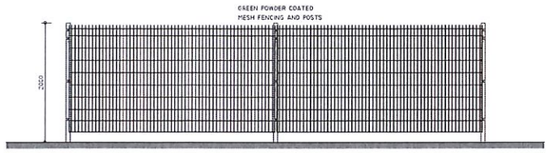


PROPOSED FENCE & GATE ELEVATION
SCALE 1:50

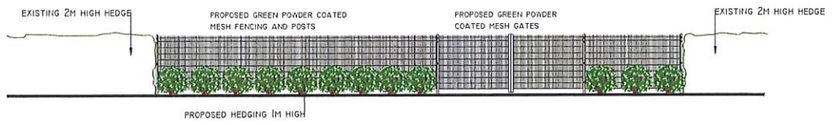

PROPOSED STREET SCENE
SCALE 1:200


Access to car park - What do you want?
A or B.
If B are 4.0m wide gates OK?

Re-locate gates to here.

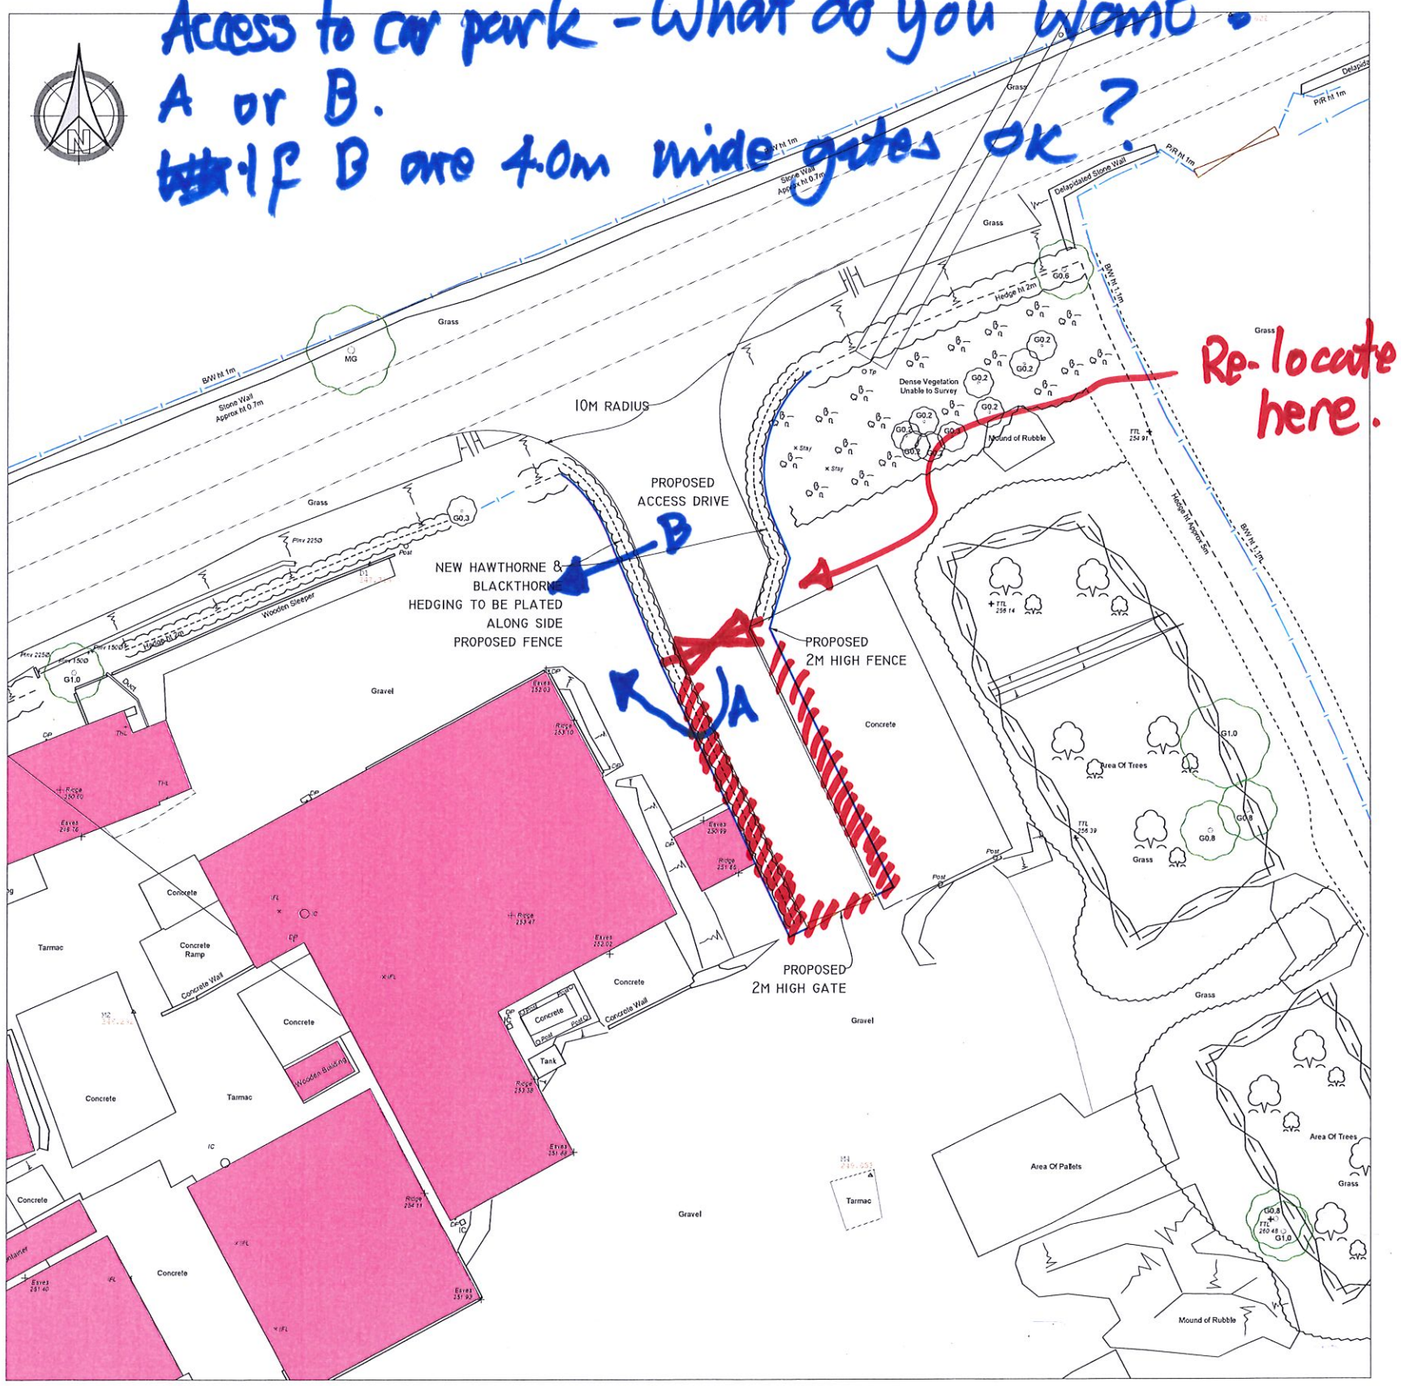

PROPOSED SITE BLOCK PLAN
SCALE 1:200

BLUE LINE INDICATES PROPOSED FENCE

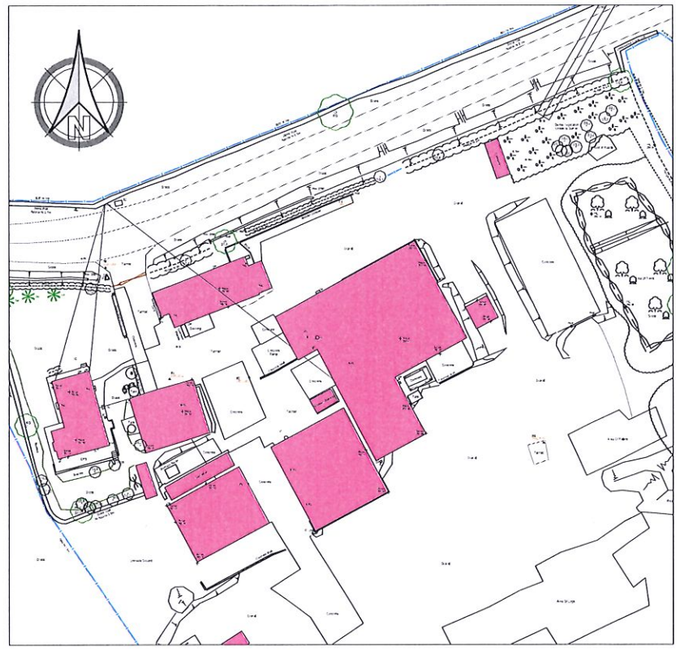

EXISTING SITE BLOCK PLAN
SCALE 1:500

EXISTING STREET SCENE
NTS





1:50 1M 2M 3M 4M 5M
1:100 2M 4M 6M 8M 10M
1:200 5M 10M 15M 20M
1:500 10M 20M 30M 40M 50M

REVISIONS

PAUL GAUGHAN BUILDING CONSULTANTS
Unit E14, Langham Park Industrial Estate, Lows Lane
Stanton by Dale, Ilkeston DE7 4RJ
PHONE 0115 9324010
E-MAIL: INFO@PAUL-GAUGHAN.CO.UK
WEB: WWW.PAUL-GAUGHAN.CO.UK

CLIENT
-

LOCATION
HOLLY GRANGE FARM, LEA MOOR ROAD, LEA, MATLOCK, DE4 5RA

PROJECT
ENGINEERING OPERATION TO CREATE NEW SITE ACCESS & EGRESS

TITLE
EXISTING & PROPOSED SITE BLOCK PLAN & FENCE ELEVATION

PAPER SIZE	SCALE	DATE
ISO A1 (594.00 x 841.00 MM)	1:500, 1:200, 1:50	MAR 2023

DRAWING NUMBER	REVISION
JG/SW/2022/051/01	A

SCALES ARE CORRECT AT TIME OF PLOTTING HOWEVER PLEASE NOTE THAT DISTORTION CAN OCCUR DURING COPYING. THIS DRAWING IS COPYRIGHT AND MAY NOT BE ALTERED, TRACED, PHOTOGRAPHED, ELECTRONICALLY COPIED OR USED FOR ANY PURPOSE OTHER THAN FOR WHICH IT IS ISSUED, WITHOUT WRITTEN PERMISSION FROM MR. GAUGHAN. CHECK ALL DIMENSIONS ON SITE. ANY DISCREPANCIES SHOULD BE REPORTED TO THE DESIGNER BEFORE WORKS PROCEED. HATCHING IS A REPRESENTATION OF MATERIALS ONLY.