
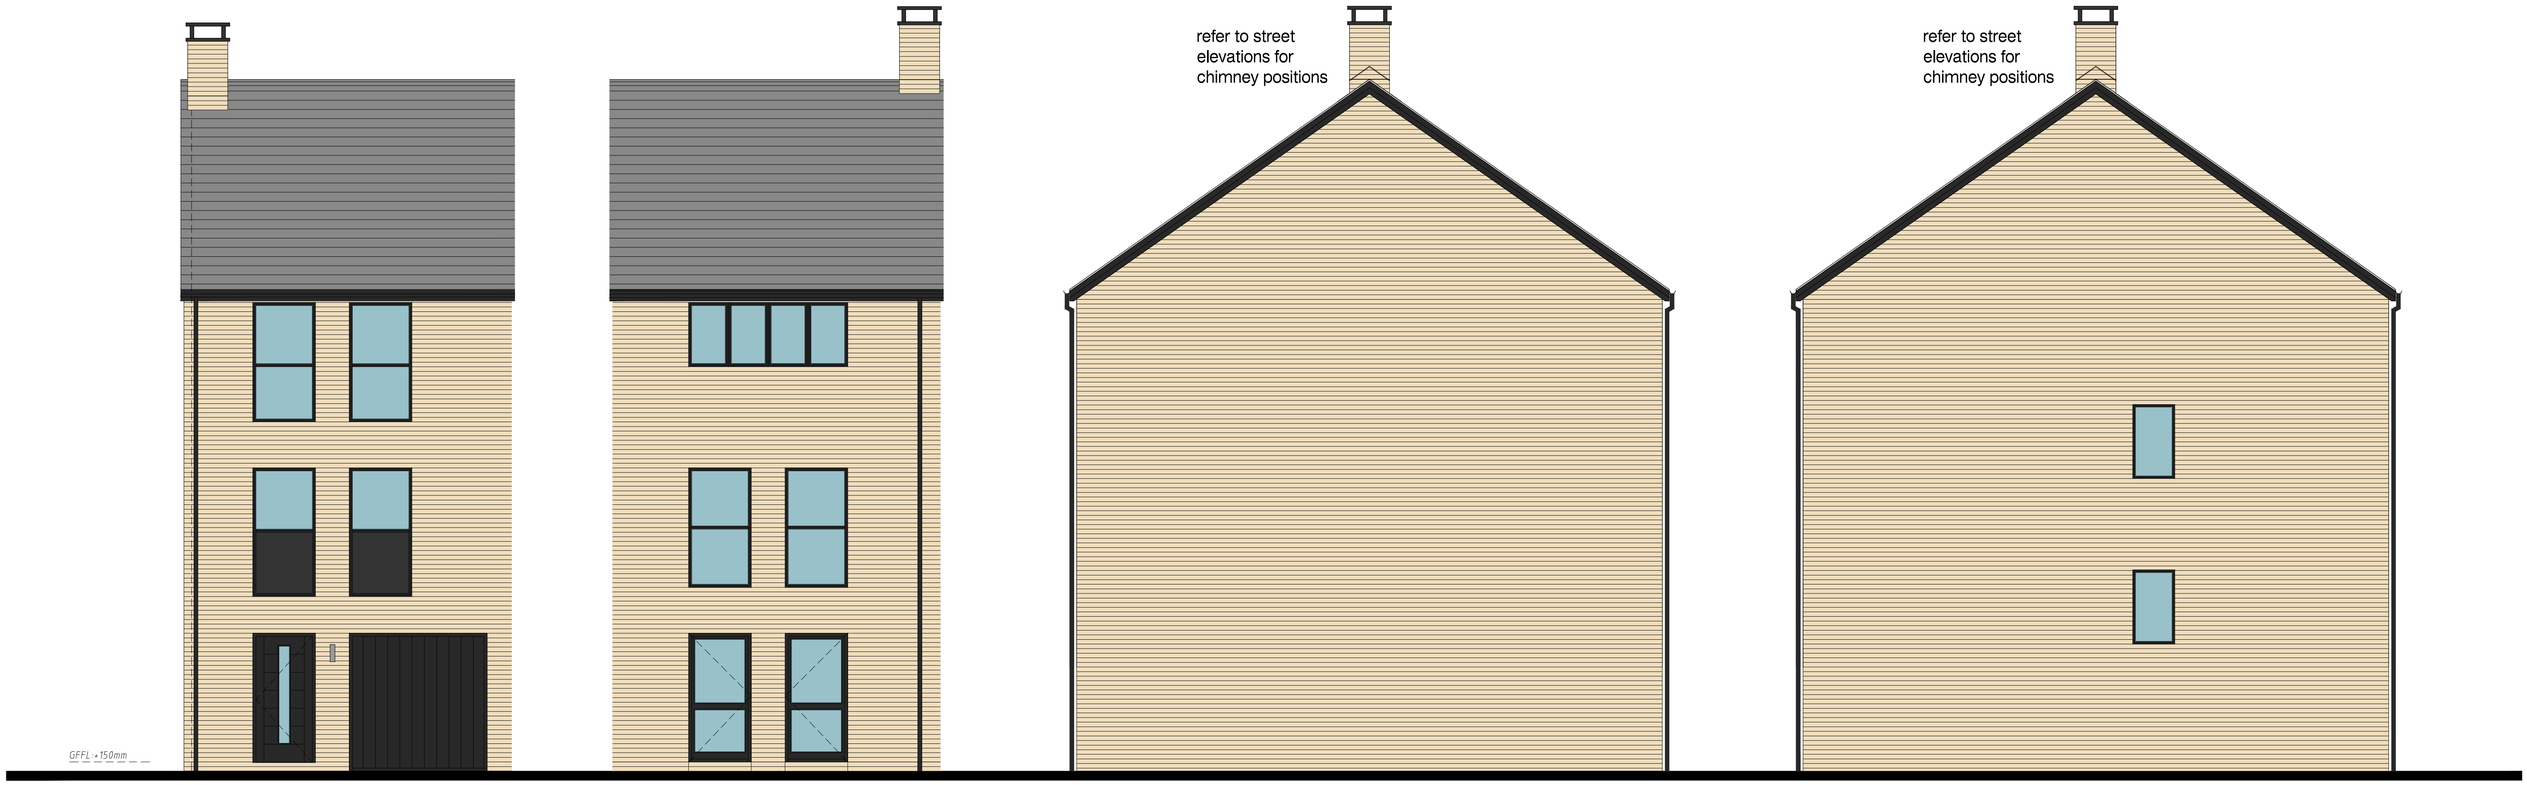


Front Elevation
Scale 1:50


Rear Elevation
Scale 1:50

Side Elevation Plot 11
Scale 1:50


Side Elevation Plot 21
Scale 1:50

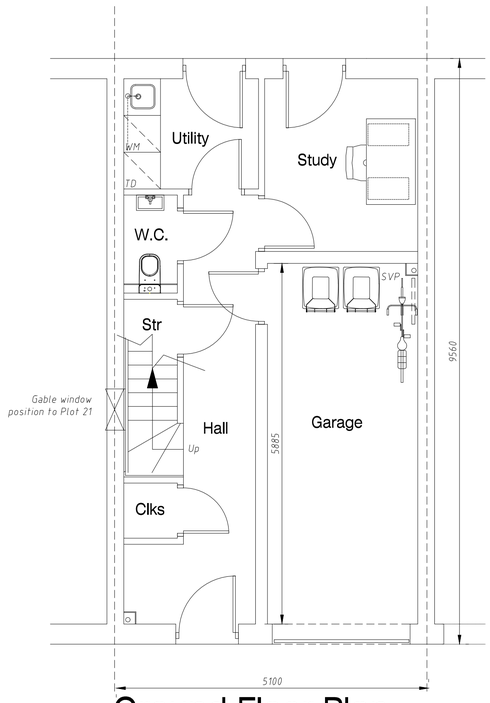

Ground Floor Plan
Scale 1:50

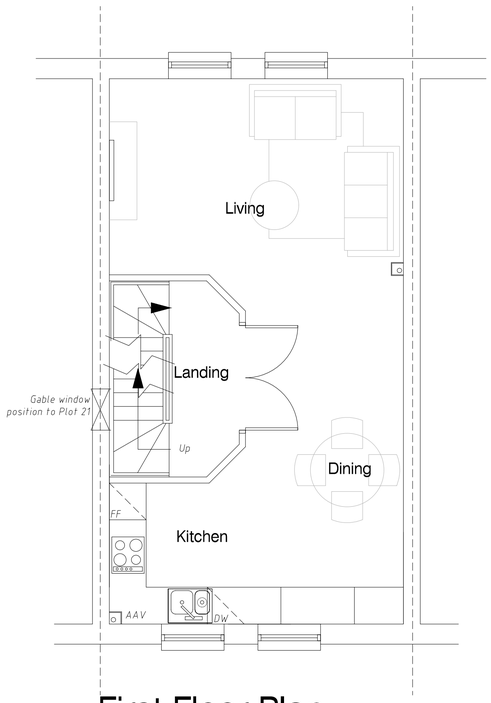

First Floor Plan
Scale 1:50

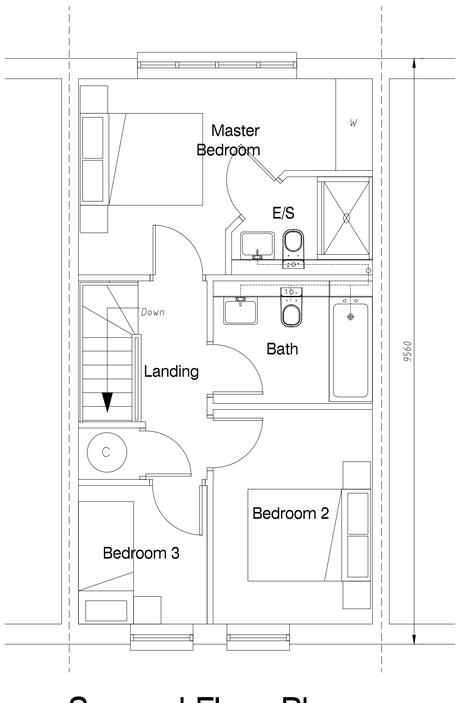

Second Floor Plan
Scale 1:50

0 0.5 1 2 3 4 5m

1 : 50

HOUSE TYPE A
Plots: 11 to 21

Ground Floor Approx. GIA (exc. Garage)	25.6sqm (276sqft)
First Floor Approx. GIA	42.7sqm (460sqft)
Second Floor Approx. GIA	42.7sqm (460sqft)
Total Approx. GIA	111sqm (1,196sqft)

rev.	date		drawn	chk'd
R	31.03.23	Plot 11 elevation added	TS	
P	24.02.23	Updated to Glazed panel removed door coach light revised	TS	
N	01.02.23	Side glazed panel removed fron rear door coach light added	TS	
M	10.08.22	Updated for planning submission	TS	
L	08.08.22	Updated for planning submission	TS	
K	05.08.22	Updated for planning submission	TS	
J	03.08.22	Updated elevations for planning submission	TS	
H	28.07.22	Updated elevations	TS	
G	18.07.22	Updated entrance doors to 1023 opening	TS	
F	30.05.22	Updated layouts to client requirements	JH	
E	25.05.22	Updated layouts to client requirements	JH	
D	16.05.22	Updated elevations to client requirements	JH	
C	21.04.22	Updated elevations to client requirements	JH	
B	04.04.22	Updated to latest amendments	JH	
A	28.03.22	Plans updated	PK	

Gould Singleton Architects
Earls Way, Halesowen, West Midlands, B63 3HR
Tel: 0121 550 0359 Fax: 0121 550 808
e-mail: info@gould-singleton.co.uk

scales: 1:50@A1
date: 13.01.22
drawn: JH checked: GSA
number: 22-1908/101R

Milford Mills
Derby Road
Milford

Proposed Plans & Elevations - Type A

This drawing and the building works depicted are the copyright of the Architects and may no be reproduced except by written permission. This drawing must be read and checked agains any specialist drawings and information provided. Do not scale prints. Figured dimension only to be taken from this drawing.