COPYRIGHT ©
This drawing is copyright and issued in confidence. It must not be copied, used or disclosed, in whole or in part, to third parties without written permission. It remains the property of JSA Design Group Ltd whose registered office is Sadler Bridge Studios, Bold Lane, Derby, DE1 3NT and must be returned on request.

NOTES:

1. ALL DIMENSIONS ARE IN MILLIMETERS UNLESS STATED OTHERWISE
2. DO NOT SCALE FROM THIS DRAWING. WORK FROM DIMENSIONS ONLY
3. THIS DRAWING IS TO BE READ IN CONJUNCTION WITH ALL RELEVANT PROJECT DOCUMENTS, ALONG WITH ANY DESIGNS PREPARED BY SPECIALIST SUB-CONTRACTORS AND DESIGNERS
4. ANY DISCREPANCIES ENCOUNTERED ON SITE ARE TO BE REPORTED TO THE ARCHITECT IMMEDIATELY

REVISION NOTES:

REV	DATE	DRAWN	CHECKED	DESCRIPTION
--	--	--	--	-----




ELEVATION 1 (SOUTH)

AS EXISTING *1:50*



ELEVATION 2 (EAST)

AS EXISTING *1:50*

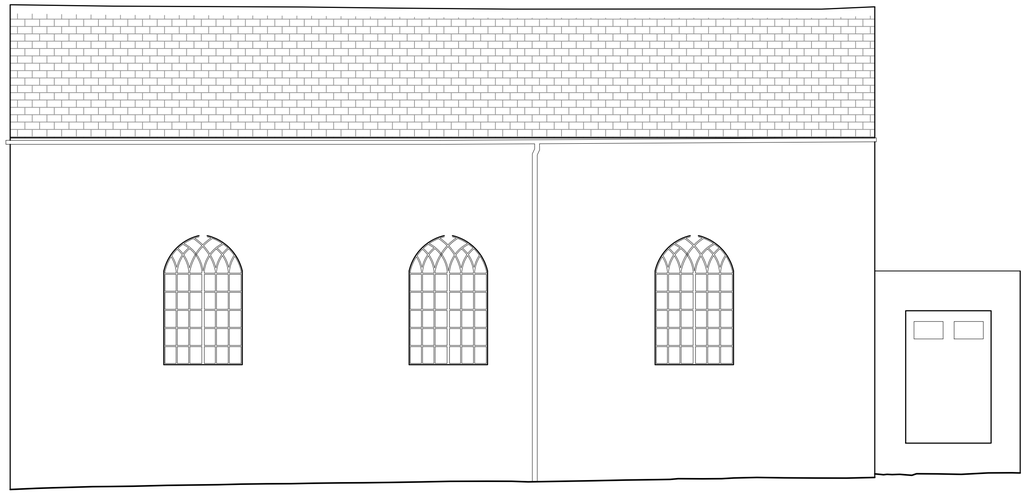


ELEVATION 3 (NORTH)

AS EXISTING *1:50*



ELEVATION 2 (WEST)

AS EXISTING *1:50*

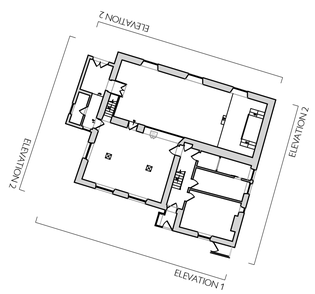

SCALE 1:50 0m 1 2 3 4 5

JSA | ARCHITECTS
DIFFERENT. BY DESIGN.
01332 460044 hello@jsa.design www.jsa.design

CLIENT.
ANDY BARROW

PROJECT TITLE.
LEA CHAPEL, MAIN ROAD, MATLOCK, DERBYSHIRE, DE4 5GR

DRAWING TITLE.
EXISTING ELEVATIONS

SCALE.	SHEET SIZE.	DRAWN.	CHECKED.
1:50	A1	GR	CJW

PROJECT REF.	DRAWING NO.	REV.
A20-026	**005**	**-**

DATE:	STATUS.
11.01.2021	**INFORMATION**