Attic Floor plan (as exisiting) @1:10 scale - 16 Hopping Hill, Milford DE56 0RJ

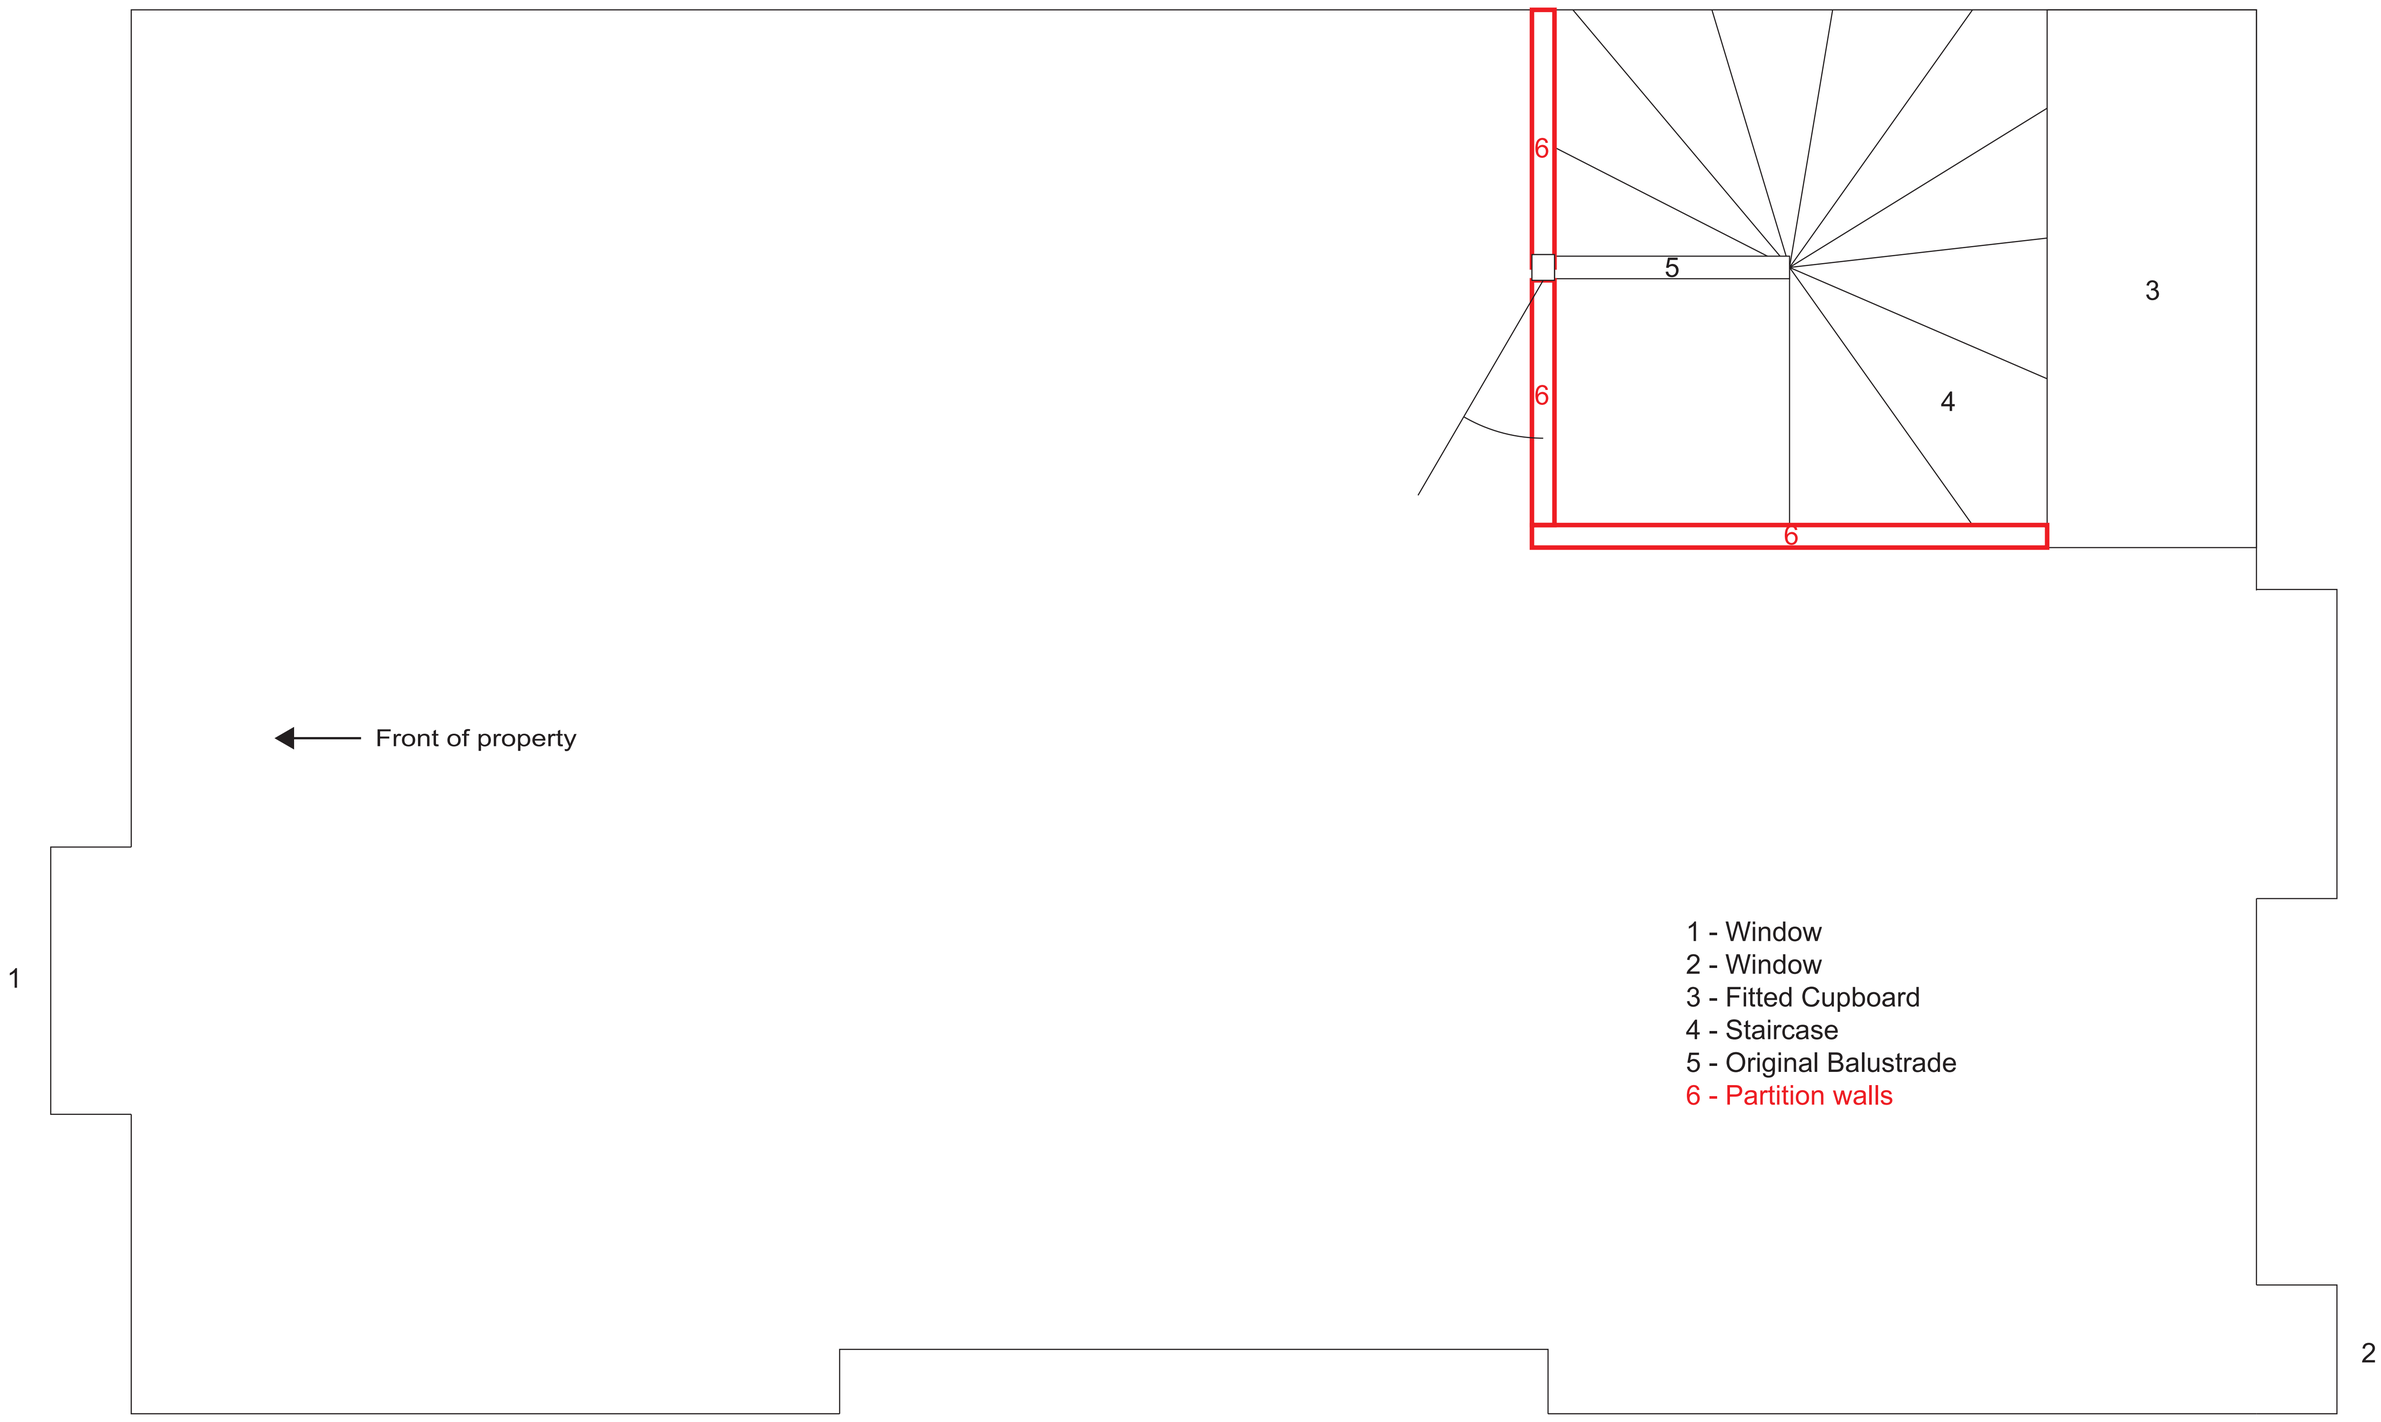

1 - Window
2 - Window
3 - Fitted Cupboard
4 - Staircase
5 - Original Balustrade
6 - Partition walls