NOTES:

1. DO NOT SCALE IF IN DOUBT ASK. ALL DIMENSIONS ARE IN MILLIMETRES UNLESS NOTED OTHERWISE, ALL LEVELS ARE IN METRES.

2. THIS DRAWING TO BE READ IN CONJUNCTION WITH THE ARCHITECTS / ENGINEERS DRAWINGS.

3. ALL WORKMANSHIP & MATERIALS ARE TO COMPLY WITH THE SPECIFICATION, BUILDING REGULATIONS, RELEVANT BRITISH STANDARDS AND MANUFACTURERS RECOMMENDATIONS.

4. ALL DIMENSIONS AND SETTING OUT ARE TO BE CHECKED ON SITE AND ANY DISCREPANCIES ARE TO BE REPORTED TO THE CONTRACT ADMINISTRATOR IMMEDIATELY.

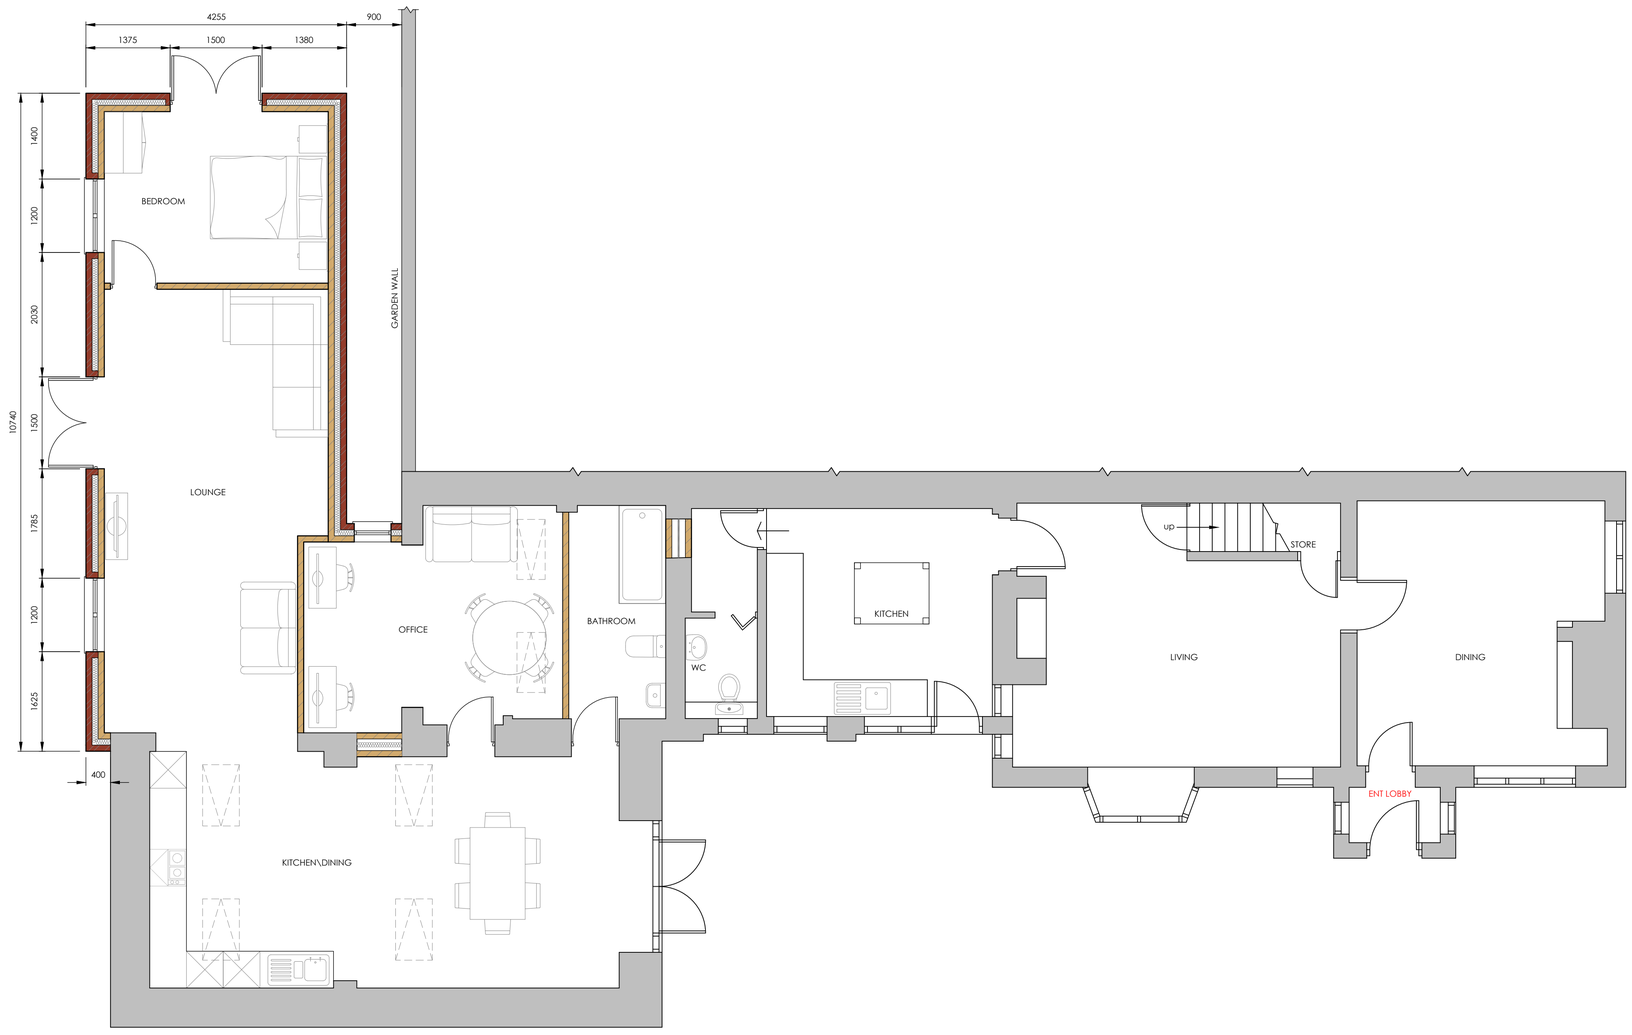

PROPOSED GROUND FLOOR PLAN

(SCALE 1:50)

FOR GUIDANCE ONLY

1:20 - 200mm 400mm 600mm 800mm 1000
1:100- 1m 2m 3m 4m 5m
1:50 - 1m 2m
1:5 - 100mm 200mm

Do Not Scale this Drawing if in Doubt Ask.
Do Not Derive Dimensions from Digital Media

Rev.	Revision Description	Drn	Date
E	REVISED TO PLANNERS COMMENTS	SPW	MAR 2023
F	REVISED TO PLANNERS COMMENTS	SPW	MAR 2023
G	REVISED TO PLANNERS COMMENTS	SPW	SEPT 2023
H	REVISED TO PLANNERS COMMENTS	SPW	OCT 2023
J	BEDROOM 1 REVISED TO PLANNERS COMMENTS	SPW	OCT 2023

Client: DAVID ASHLEY CONSTRUCTION LTD

Suitability: APPROVAL

Drawing No: HORSLEY-IDS-632-DR-A-00-10-007

Revision: J

Drawing Type: AutoCAD

Index No.: IDS-2022-632

Title: WHITE BARN SITE, HORSLEY ROAD, KILBURN, DERBYSHIRE, DE56 0NE

EXISTING PROPERTY EXTENSION - PROPOSED GROUND FLOOR PLAN & SECTION

Scales: 1:50 @A1 & 1:100 @A3

Date: JUL 2022

Drawn by: SPW

Checked by:

IDEAL DESIGN SOLUTIONS
Tel: 01889 623581
e-mail: enquiries@idsdesigns.co.uk

Drawing Design & Copyright of: Ideal Design Solutions.