This drawing is to be read in conjunction with all other relevant drawings including the project specification.
All dimensions are shown in millimetres and must be be verified by contractors on site before commencing work.
Copyright of this drawing belongs to Freestone Design Limited.

	revision	date
A	Design amended to follow Heritage Officer comments as close as possible.	23-10-2023

Proposed Roof Plan

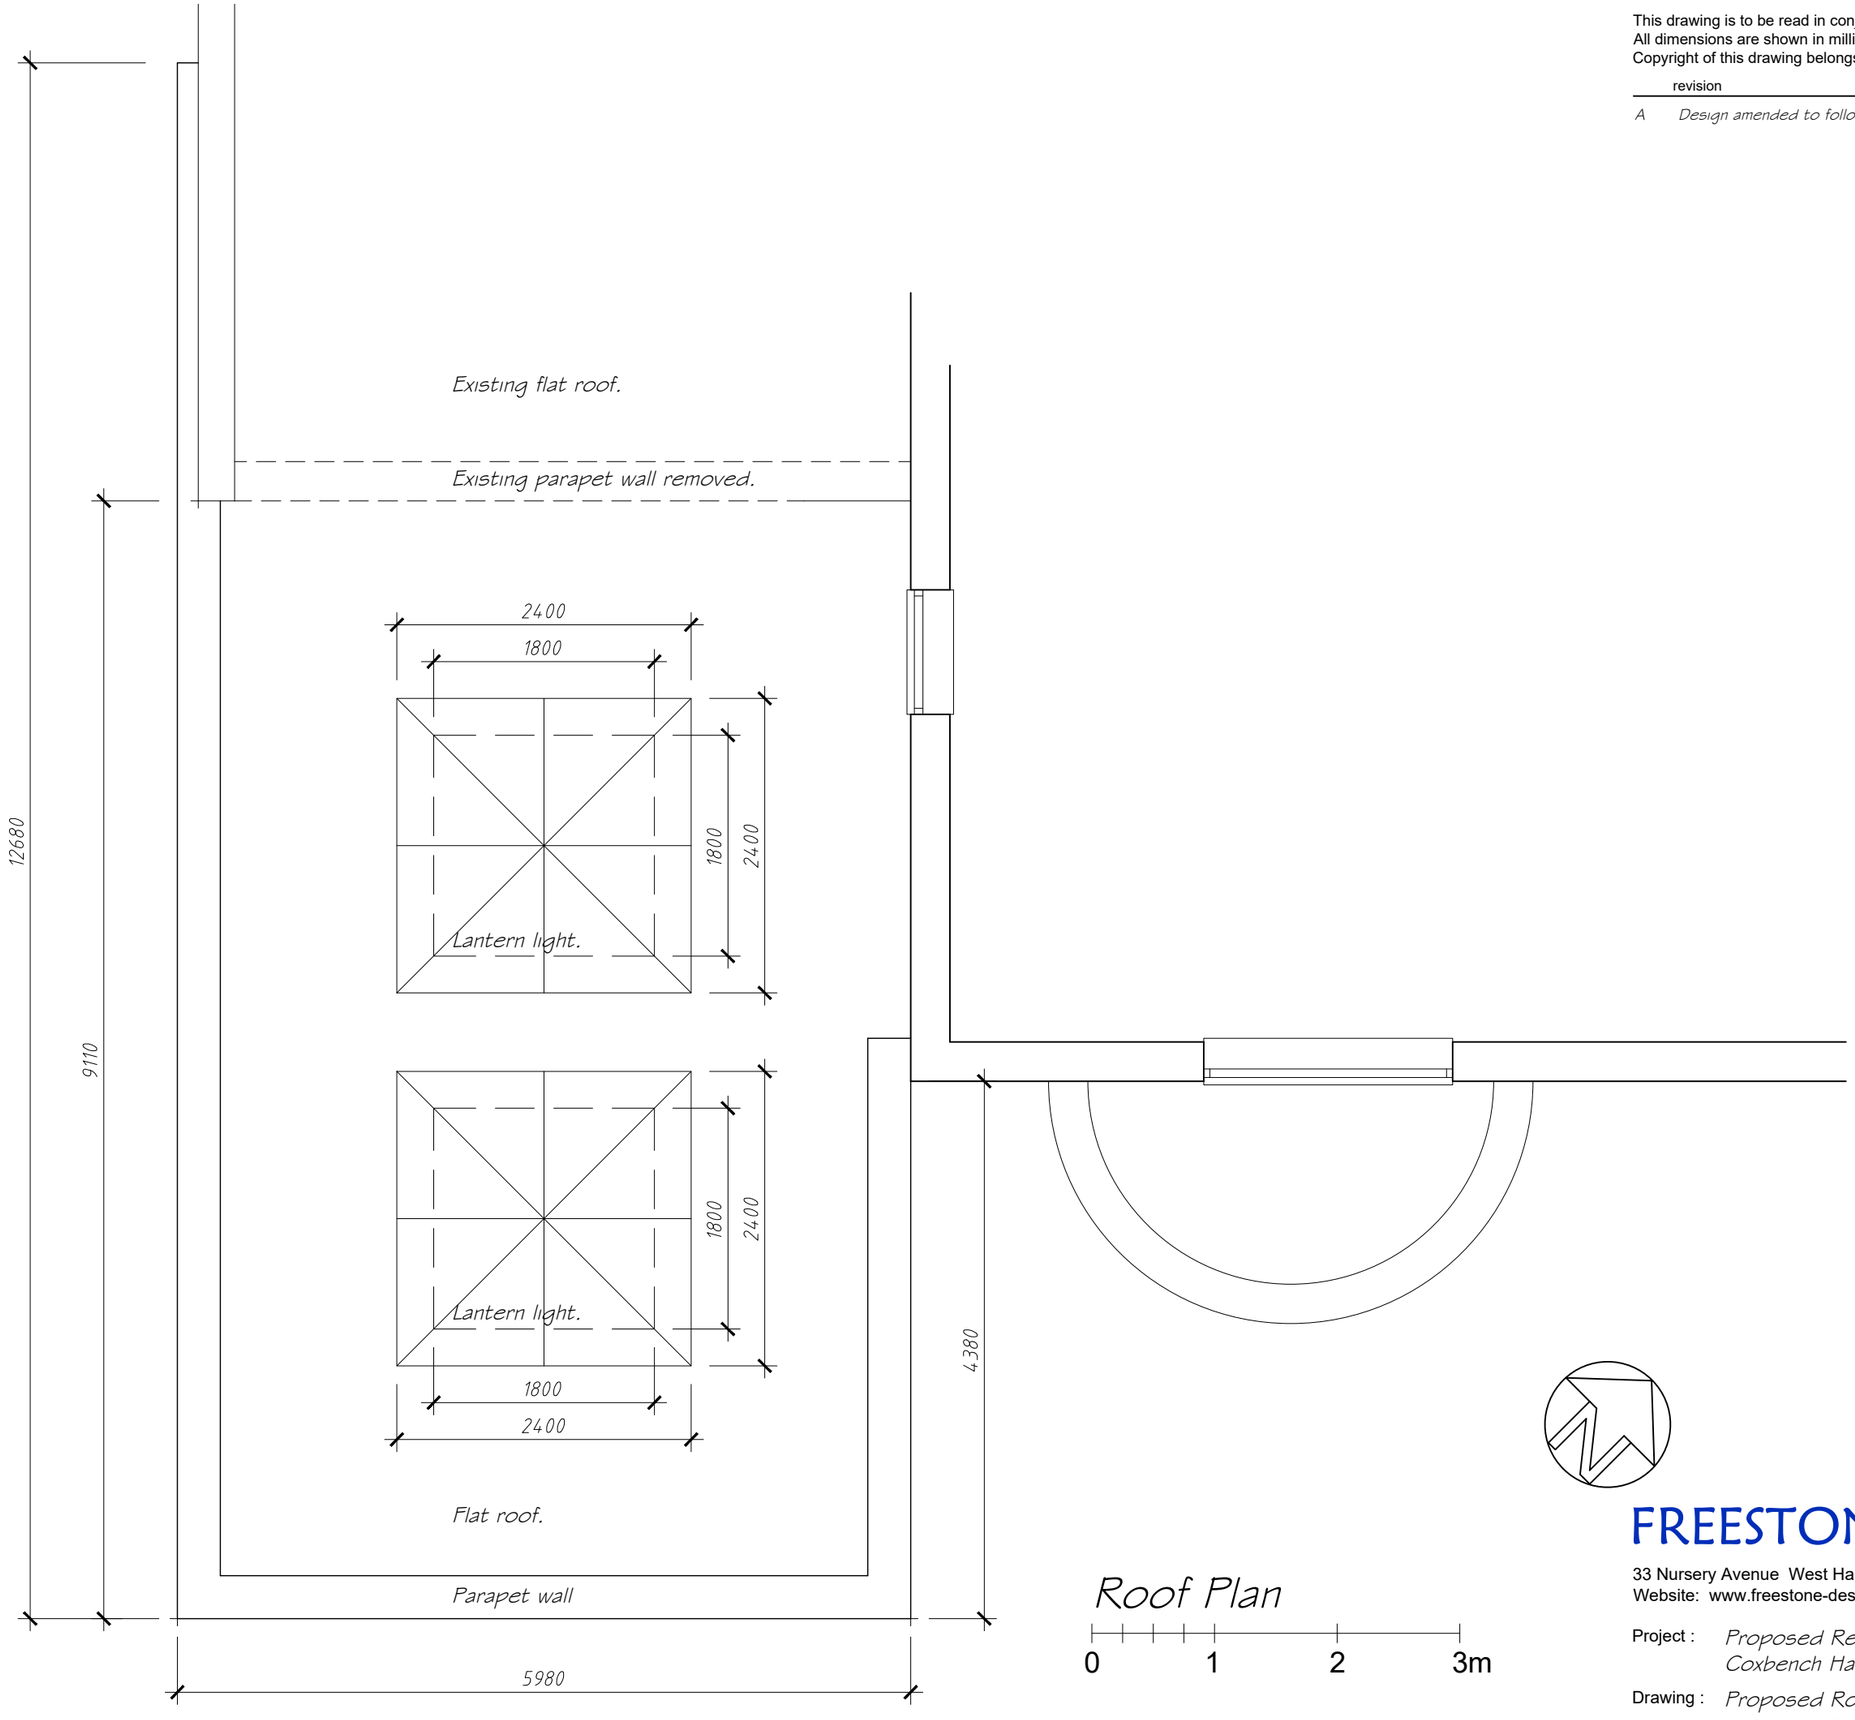

Roof Plan

0 1 2 3m

FREESTONE DESIGN LIMITED
33 Nursery Avenue West Hallam Ilkeston Derbyshire DE7 6HT Tel : 0776 1818 937
Website: www.freestone-design.co.uk Email: info@freestone-design.co.uk

Project : Proposed Replacement of Conservatory with new Orangery at Coxbench Hall, Alfreton Road, Coxbench, Derby DE21 5BB.

Drawing : Proposed Roof Plan
Date : May 2023
Scale : 1:50 @ A3
Number : FDL-23-262-05 rev.A