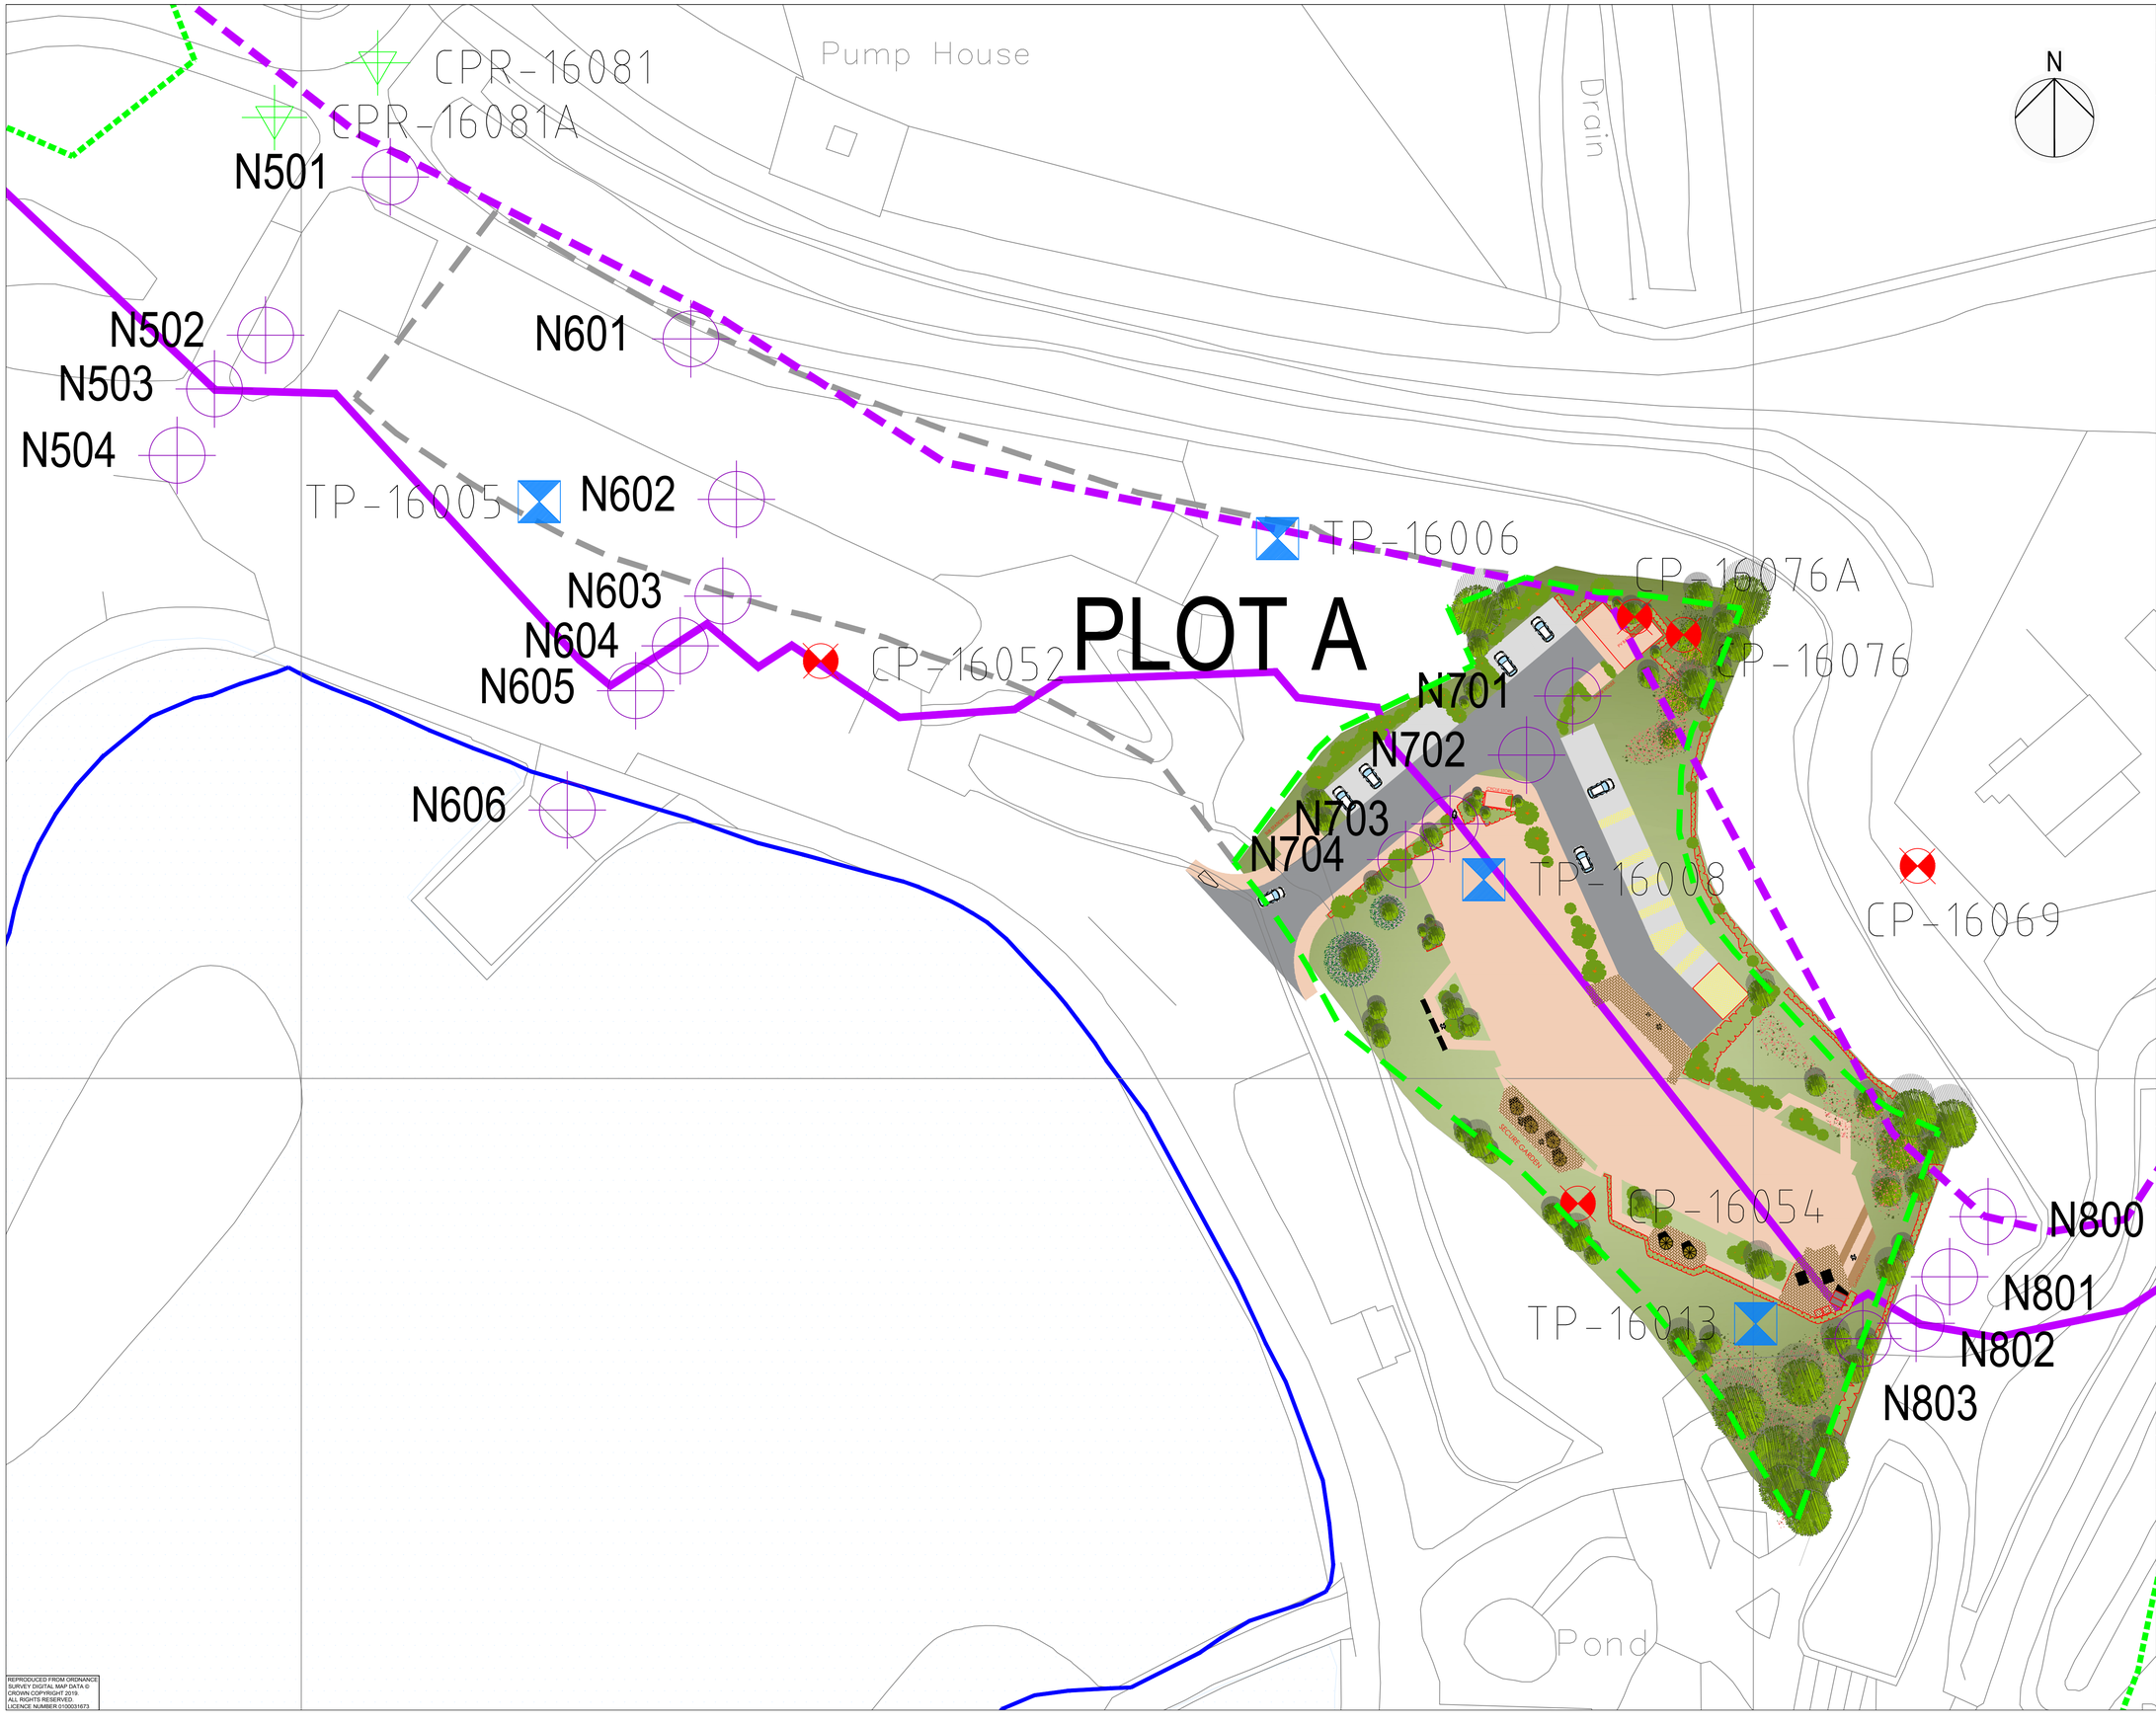

SAFETY, HEALTH AND ENVIRONMENTAL INFORMATION BOX

IT IS ASSUMED THAT ALL WORKS ON THIS DRAWING WILL BE CARRIED OUT BY A COMPETENT CONTRACTOR WORKING, WHERE APPROPRIATE, TO AN APPROPRIATE METHOD STATEMENT.

THIS DRAWING IS TO BE USED ONLY FOR THE PURPOSE OF ISSUE THAT IT WAS ISSUED FOR AND IS SUBJECT TO AMENDMENT.

NOTES

1. THIS DRAWING IS TO BE READ IN CONJUNCTION WITH ALL OTHER RELEVANT DOCUMENTATION.
2. DO NOT SCALE FROM THIS DRAWING, USE ONLY PRINTED DIMENSIONS.
3. ALL DIMENSIONS IN MILLIMETRES, ALL CHAINAGES, LEVELS AND COORDINATES ARE IN METRES UNLESS DEFINED OTHERWISE.
4. THIS DRAWING IS TO BE READ IN CONJUNCTION WITH THE PROJECT HEALTH & SAFETY FILE FOR ANY IDENTIFIED POTENTIAL RISKS.

KEY

- PROPOSED DEVELOPMENT BOUNDARY
- LAKE BOUNDARY
- HIGHWALL INVESTIGATION BOREHOLE (2019)
- TOP OF HIGHWALL
- BASE OF HIGHWALL
- TRIAL PIT (2016)
- CABLE PERCUSSION BOREHOLE (2016)
- CABLE PERCUSSION BOREHOLE WITH ROTARY CORE FOLLOW ON (2016)

Revision Details	By / Check	Date	Suffix

Purpose of issue

DRAFT

Client

LNT CONSTRUCTION LIMITED

Project Title

SHIPLEY LAKESIDE
PLOT A

Drawing Title

HIGHWALL LOCATION

Designed	Drawn	Checked	Approved	Date
DT	DT	DJC		10/23

AECOM Internal Project No.	Suitability
60705704	-
Scale @ A1	Zone
1:1,000	-

THIS DOCUMENT HAS BEEN PREPARED PURSUANT TO AND SUBJECT TO THE TERMS OF AECOM' APPOINTMENT BY ITS CLIENT. AECOM ACCEPTS NO LIABILITY FOR ANY USE OF THIS DOCUMENT OTHER THAN BY ITS ORIGINAL CLIENT OR FOLLOWING AECOM' EXPRESS AGREEMENT TO SUCH USE, AND ONLY FOR THE PURPOSES FOR WHICH IT WAS PREPARED AND PROVIDED.

AECOM
Royal Court, Basil Close
Chesterfield
Derbyshire. S41 7SL
Telephone. (01246) 209221
Fax. (01246) 209229
www.aecom.com

AECOM

Drawing Number

SLPA-AEC-XX-XX-DR-GE-0251

Rev

REPRODUCED FROM ORDNANCE SURVEY DIGITAL MAP DATA © CROWN COPYRIGHT 2019. ALL RIGHTS RESERVED. LICENCE NUMBER 0100031673