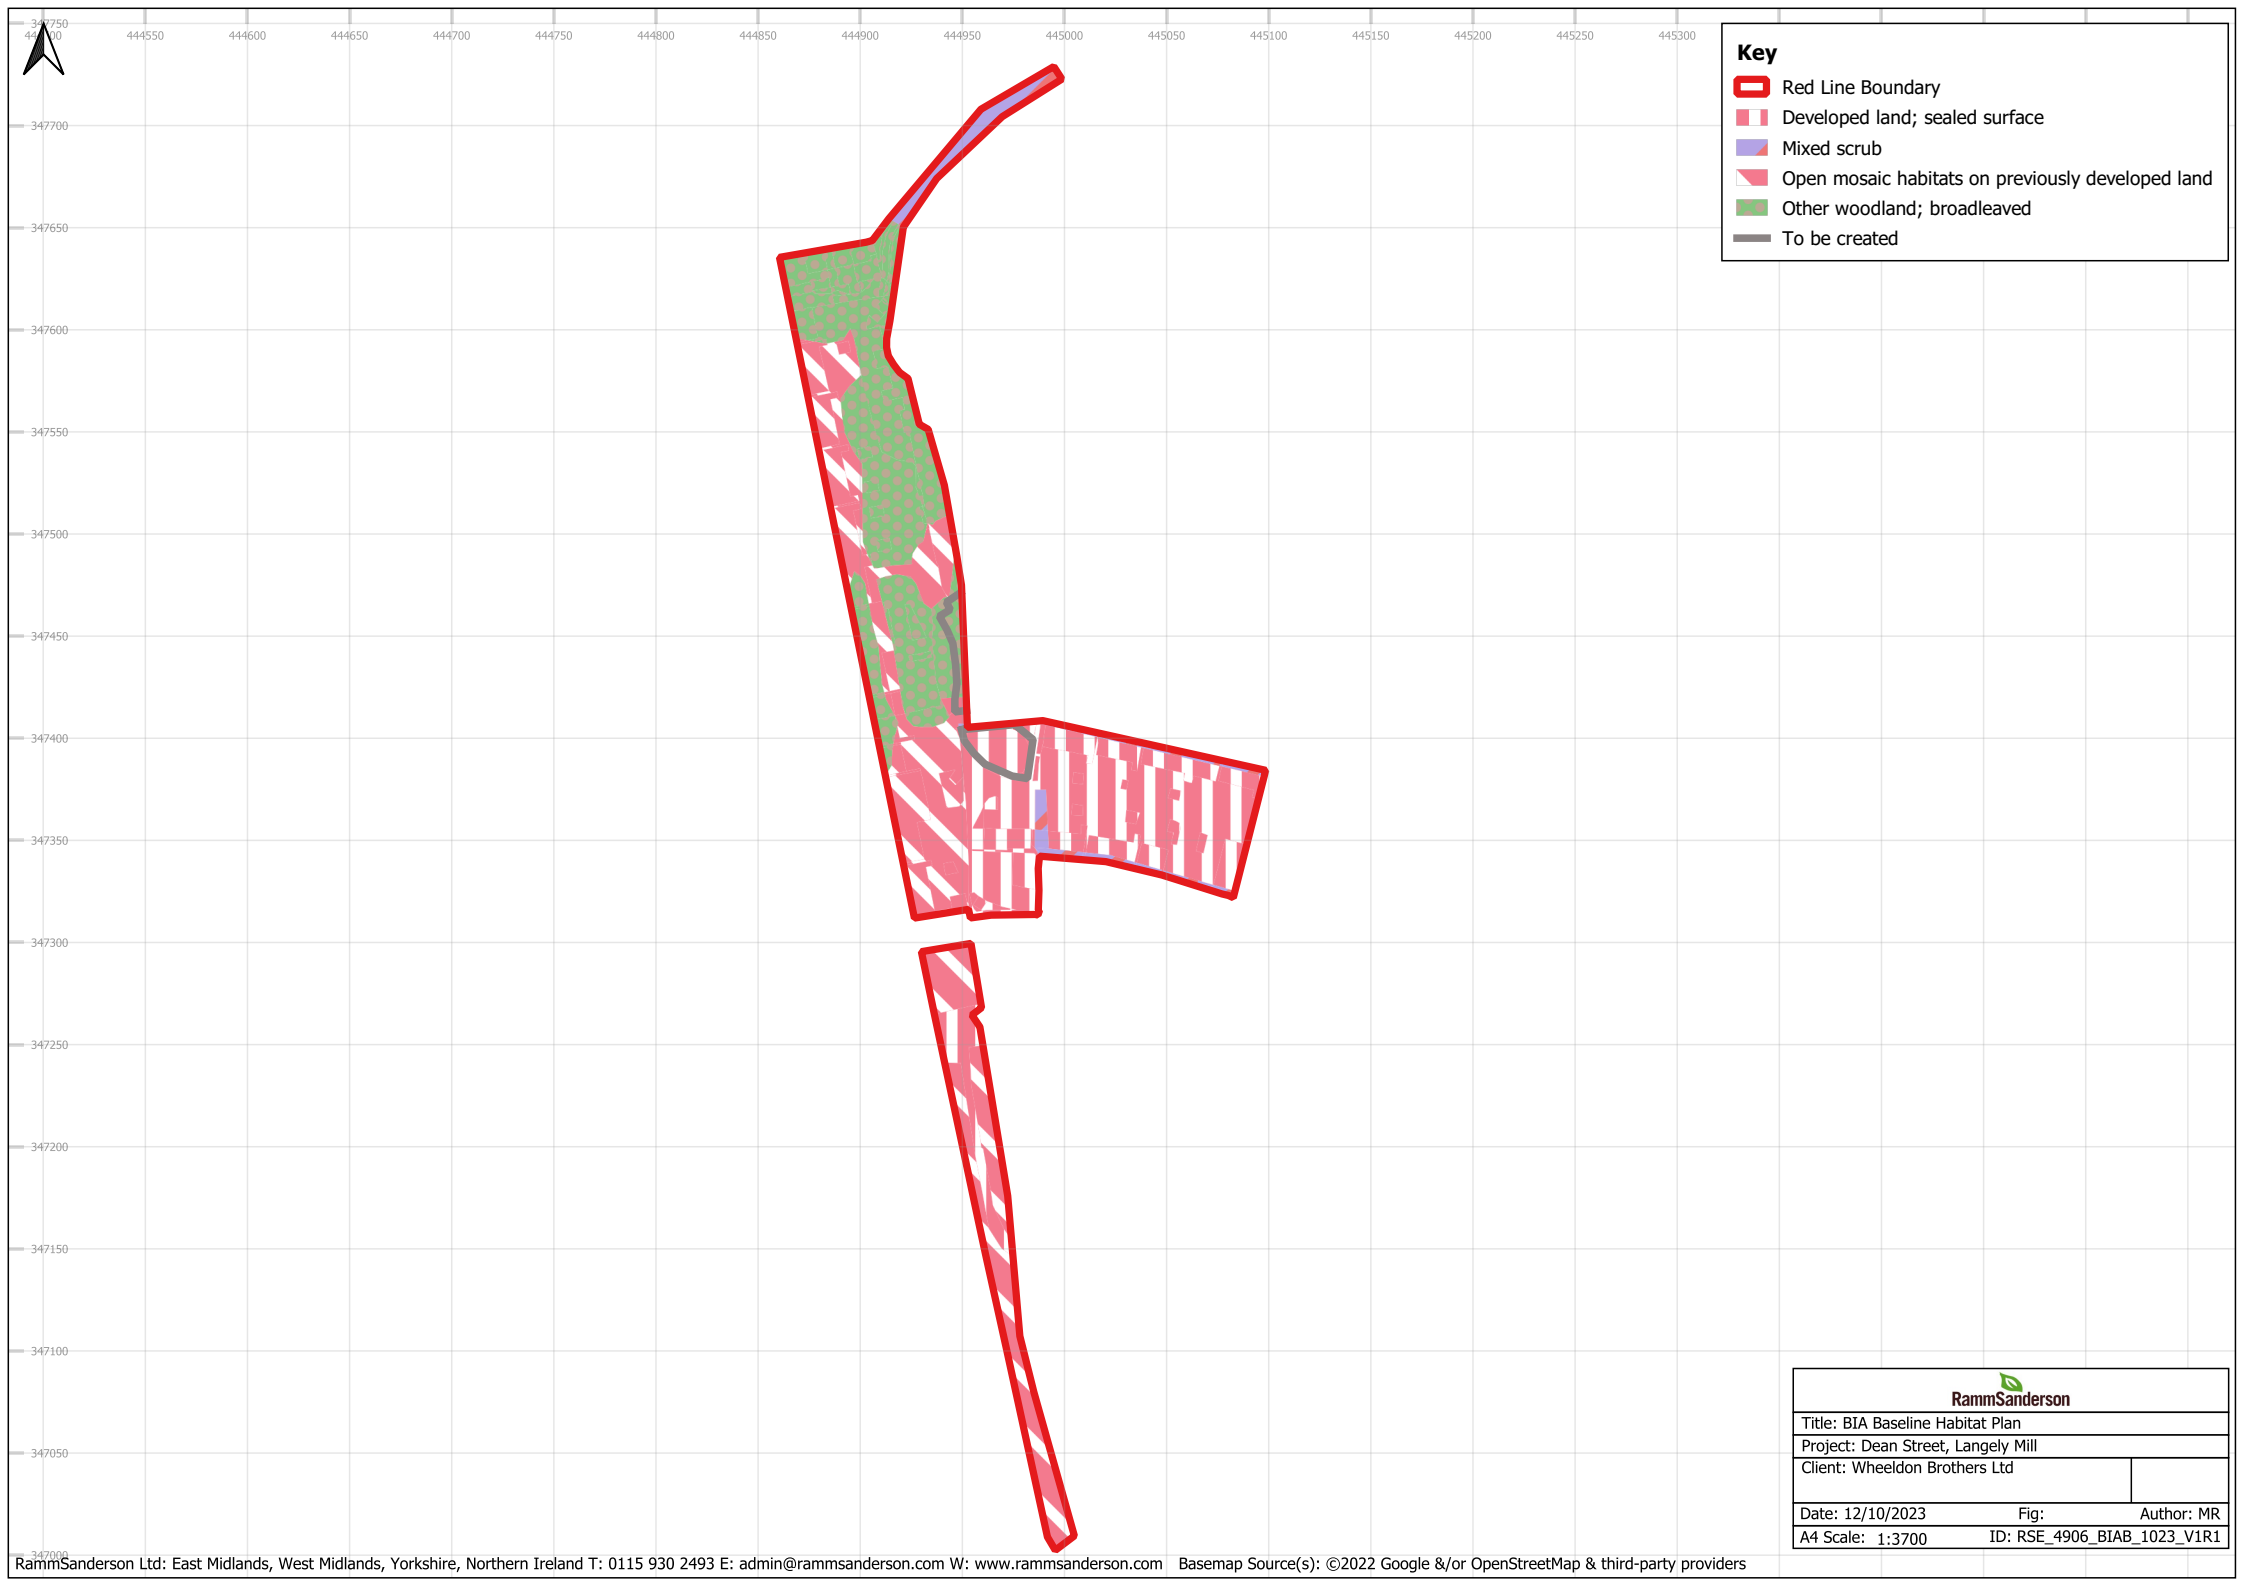

RammSanderson

Title: BIA Baseline Habitat Plan	
Project: Dean Street, Langely Mill	
Client: Wheeldon Brothers Ltd	
Date: 12/10/2023	Fig: Author: MR
A4 Scale: 1:3700	ID: RSE_4906_BIAB_1023_V1R1

 Basemap Source(s): ©2022 Google &/or OpenStreetMap & third-party providers