Proposed Use Class:

Class C3 - Residential

Change of Class E - (Business) to Sui Generis
71 Sqm.

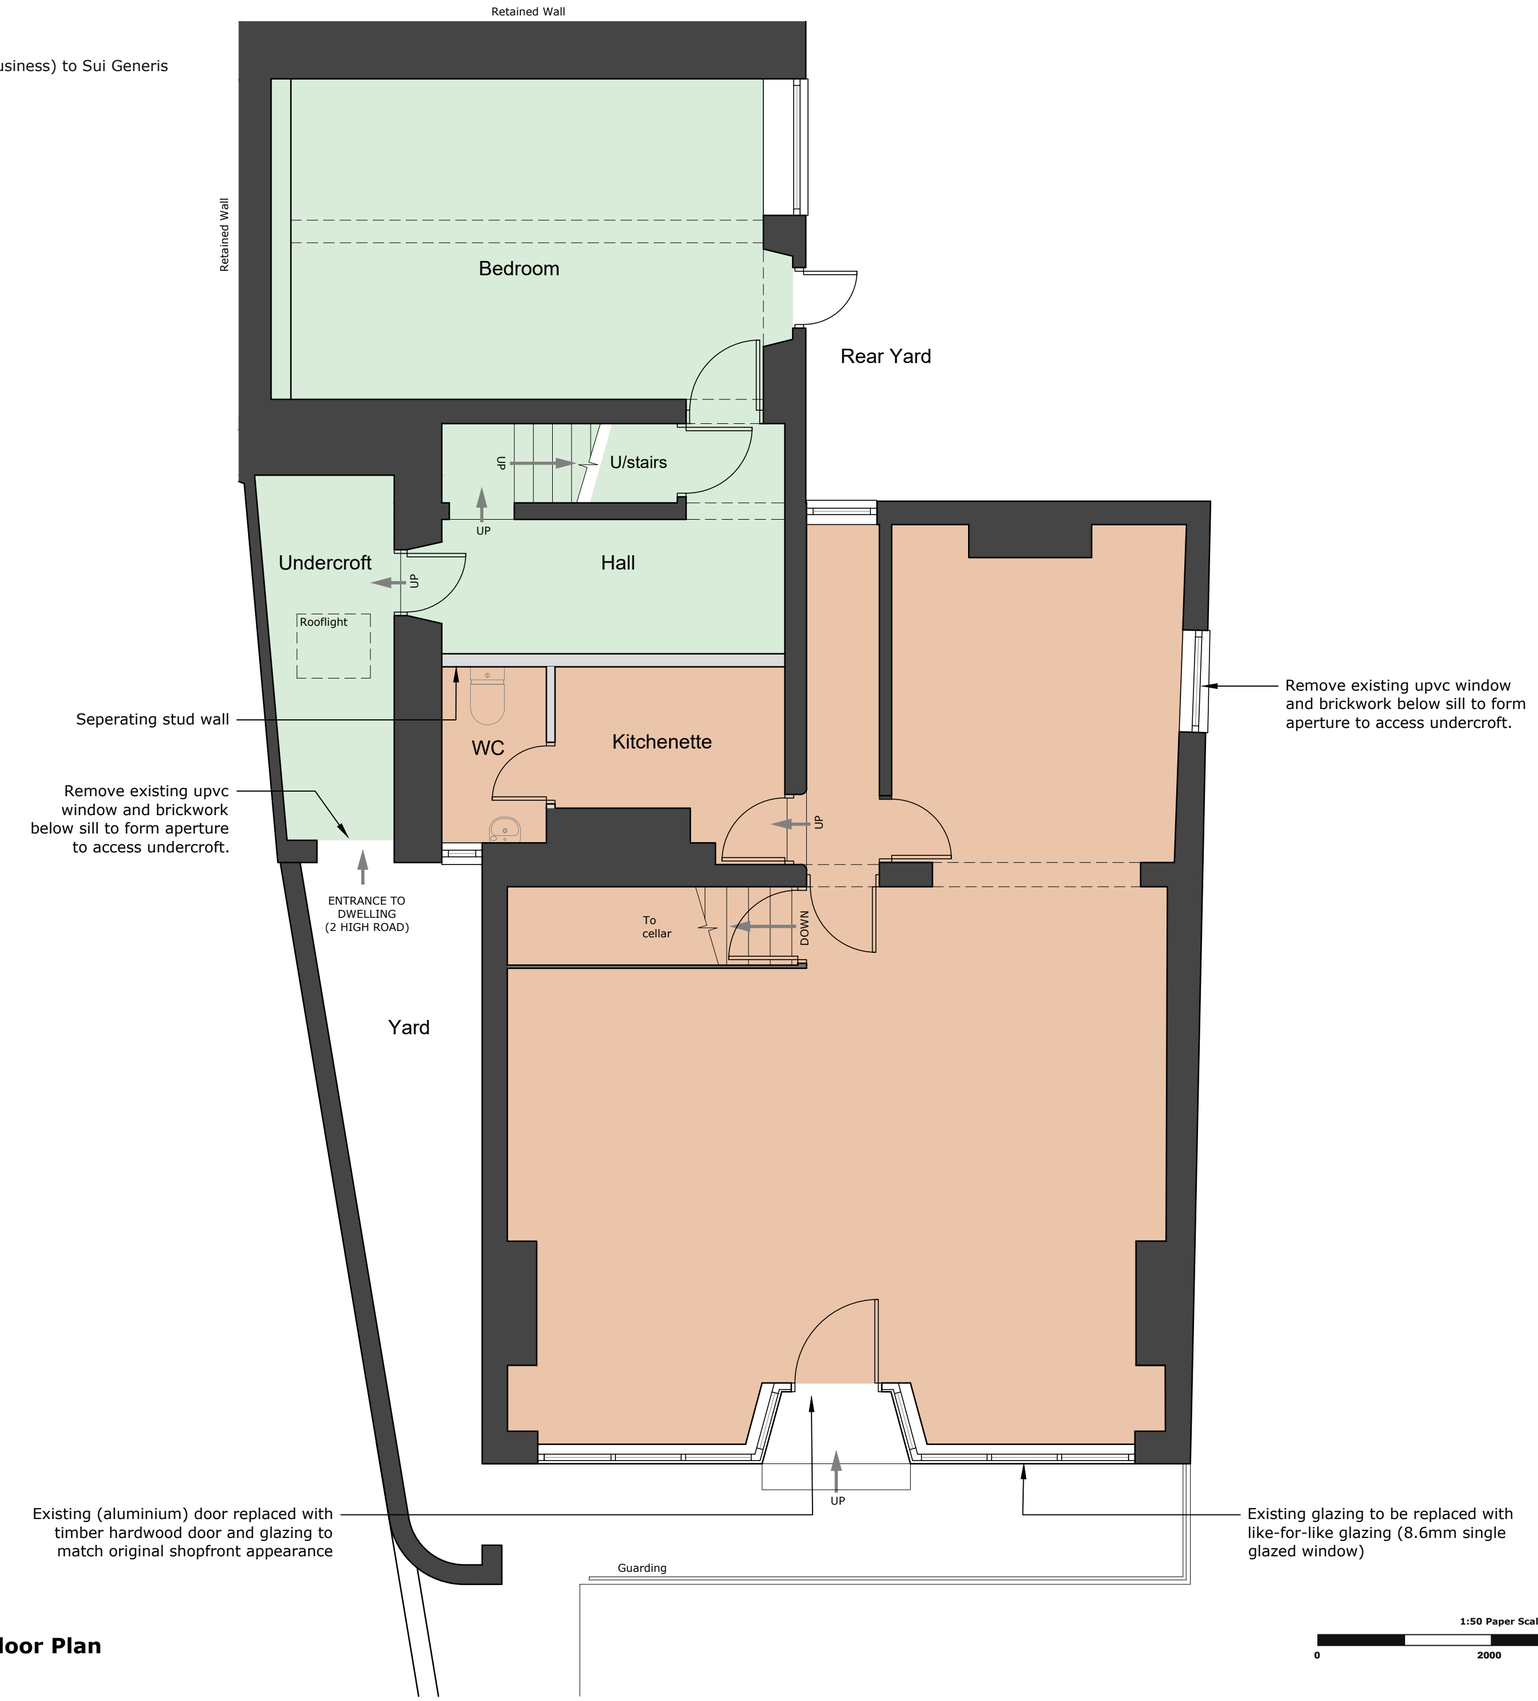

Proposed Ground Floor Plan
Scale 1:50 @ A2

1:50 Paper Scale Check (mm)
0 2000 5000

North

The copyright of this drawing and design remains the intellectual property of YARN Architecture Limited and may not be used without written permission for anything other than the intended project. Do not scale from this drawing, use written dimensions only. All dimensions are to be verified on site by the contractor prior to work commencing. All dimensions are in mm unless otherwise stated. Any discrepancies, errors or omissions to be reported to the designer before the commencement of works. This drawing is to be read in conjunction with all other relevant architectural, structural, civil's and services drawings and specifications provided. All building materials, components and workmanship to comply with the appropriate public health acts, building regulations, British standards, codes of practice and the appropriate manufacturer's recommendations.

Key:

Existing Walls

Proposed Walls

rev	description	by	date
A	Drawing revised to suit scheme change and conservation officers comments	SM	12.10.23

YARN architecture©
t: 07379 433833
e: studio@yarn-architecture.co.uk
w: www.yarn-architecture.co.uk

project

Stoneyley House
2 High Road
South Wingfield
DE55 7LX

drawing title

Proposed Ground Floor Plan

project no	drawing no	stage
2203	07-00	3
scale	**size**	**revision**
1:50	A2	A
drawn by	**checked by**	**date**
SM	-	01.03.22

drawing status

PLANNING APPLICATION