The copyright of this drawing and design remains the intellectual property of YARN Architecture Limited and may not be used without written permission for anything other than the intended project. Do not scale from this drawing, use written dimensions only. All dimensions are to be verified on site by the contractor prior to work commencing. All dimensions are in mm unless otherwise stated. Any discrepancies, errors or omissions to be reported to the designer before the commencement of works. This drawing is to be read in conjunction with all other relevant architectural, structural, civil's and services drawings and specifications provided. All building materials, components and workmanship to comply with the appropriate public health acts, building regulations, British standards, codes of practice and the appropriate manufacturer's recommendations.



South (Front) **Elevation**
Scale 1:50 @ A1



East (Side) **Elevation -** *Fronting Church Lane*
Scale 1:50 @ A1

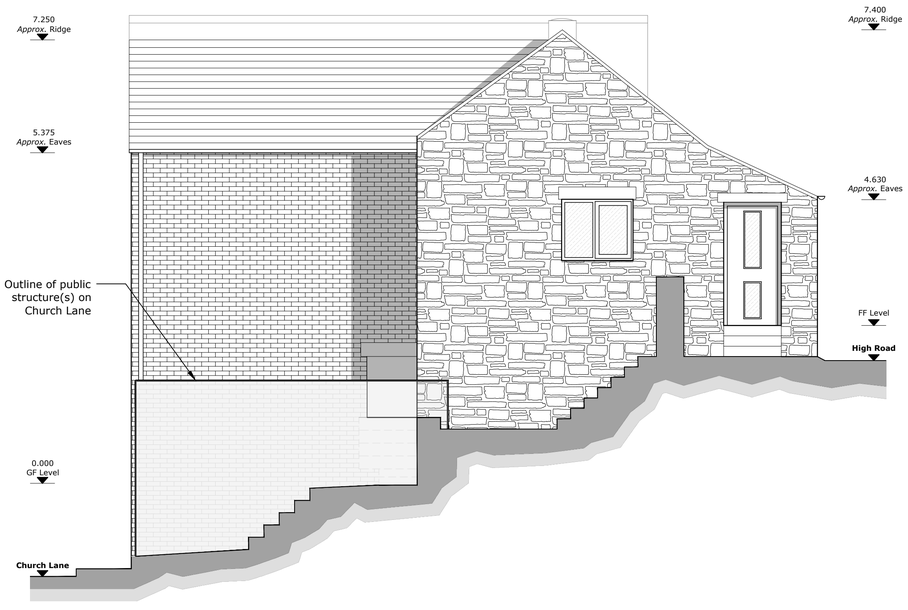

North (Rear) **Elevation**
Scale 1:50 @ A1



West (Side) **Elevation -** *Fronting High Road*
Scale 1:50 @ A1

1:50 Paper Scale Check (mm)
0 2000 5000

Key:

1. Existing (aluminium) door replaced with wooden hardwood door and glazing to match originals appearance
2. Existing glazing to be replaced with like-for-like glazing (8.6mm single glazed window)
3. Replace existing cornice with like-for-like timber cornice and new flashing.
4. Re-instate left-hand window with hardwood timber sash window - to match proportions of window A (as measured). To be double glazed for residential property. Re-instate stone lintel and sill to also match with window A.
5. Re-instate right-hand window with hardwood timber sash window and stone lintel & sill to match window A & window B. To be double glazed for residential property.
6. Remove existing upvc window and brickwork below sill to form aperture to access undercroft.
7. Replace new window with hardwood timber sash window with single glazing.

**Dimensions of Window C match area of disturbed brickwork where window B was replaced. Therefore, windows A, B & C are proposed to match in size, proportion and style.*

A	Drawing revised to suit scheme change and conservation officers comments	10.10.23

YARN architecture ©
t: 07379 433833
e: studio@yarn-architecture.co.uk
w: www.yarn-architecture.co.uk

project no	drawing no	stage
2203	08-00	3
scale	size	revision
1:50	A1	A
drawn by	checked by	date
SM	YA	22.02.22

project
Stoneyley House
2 High Road
South Wingfield
DE55 7LX

drawing title
Proposed Elevations

drawing status
PLANNING APPLICATION