Revision	Date
REV –	–

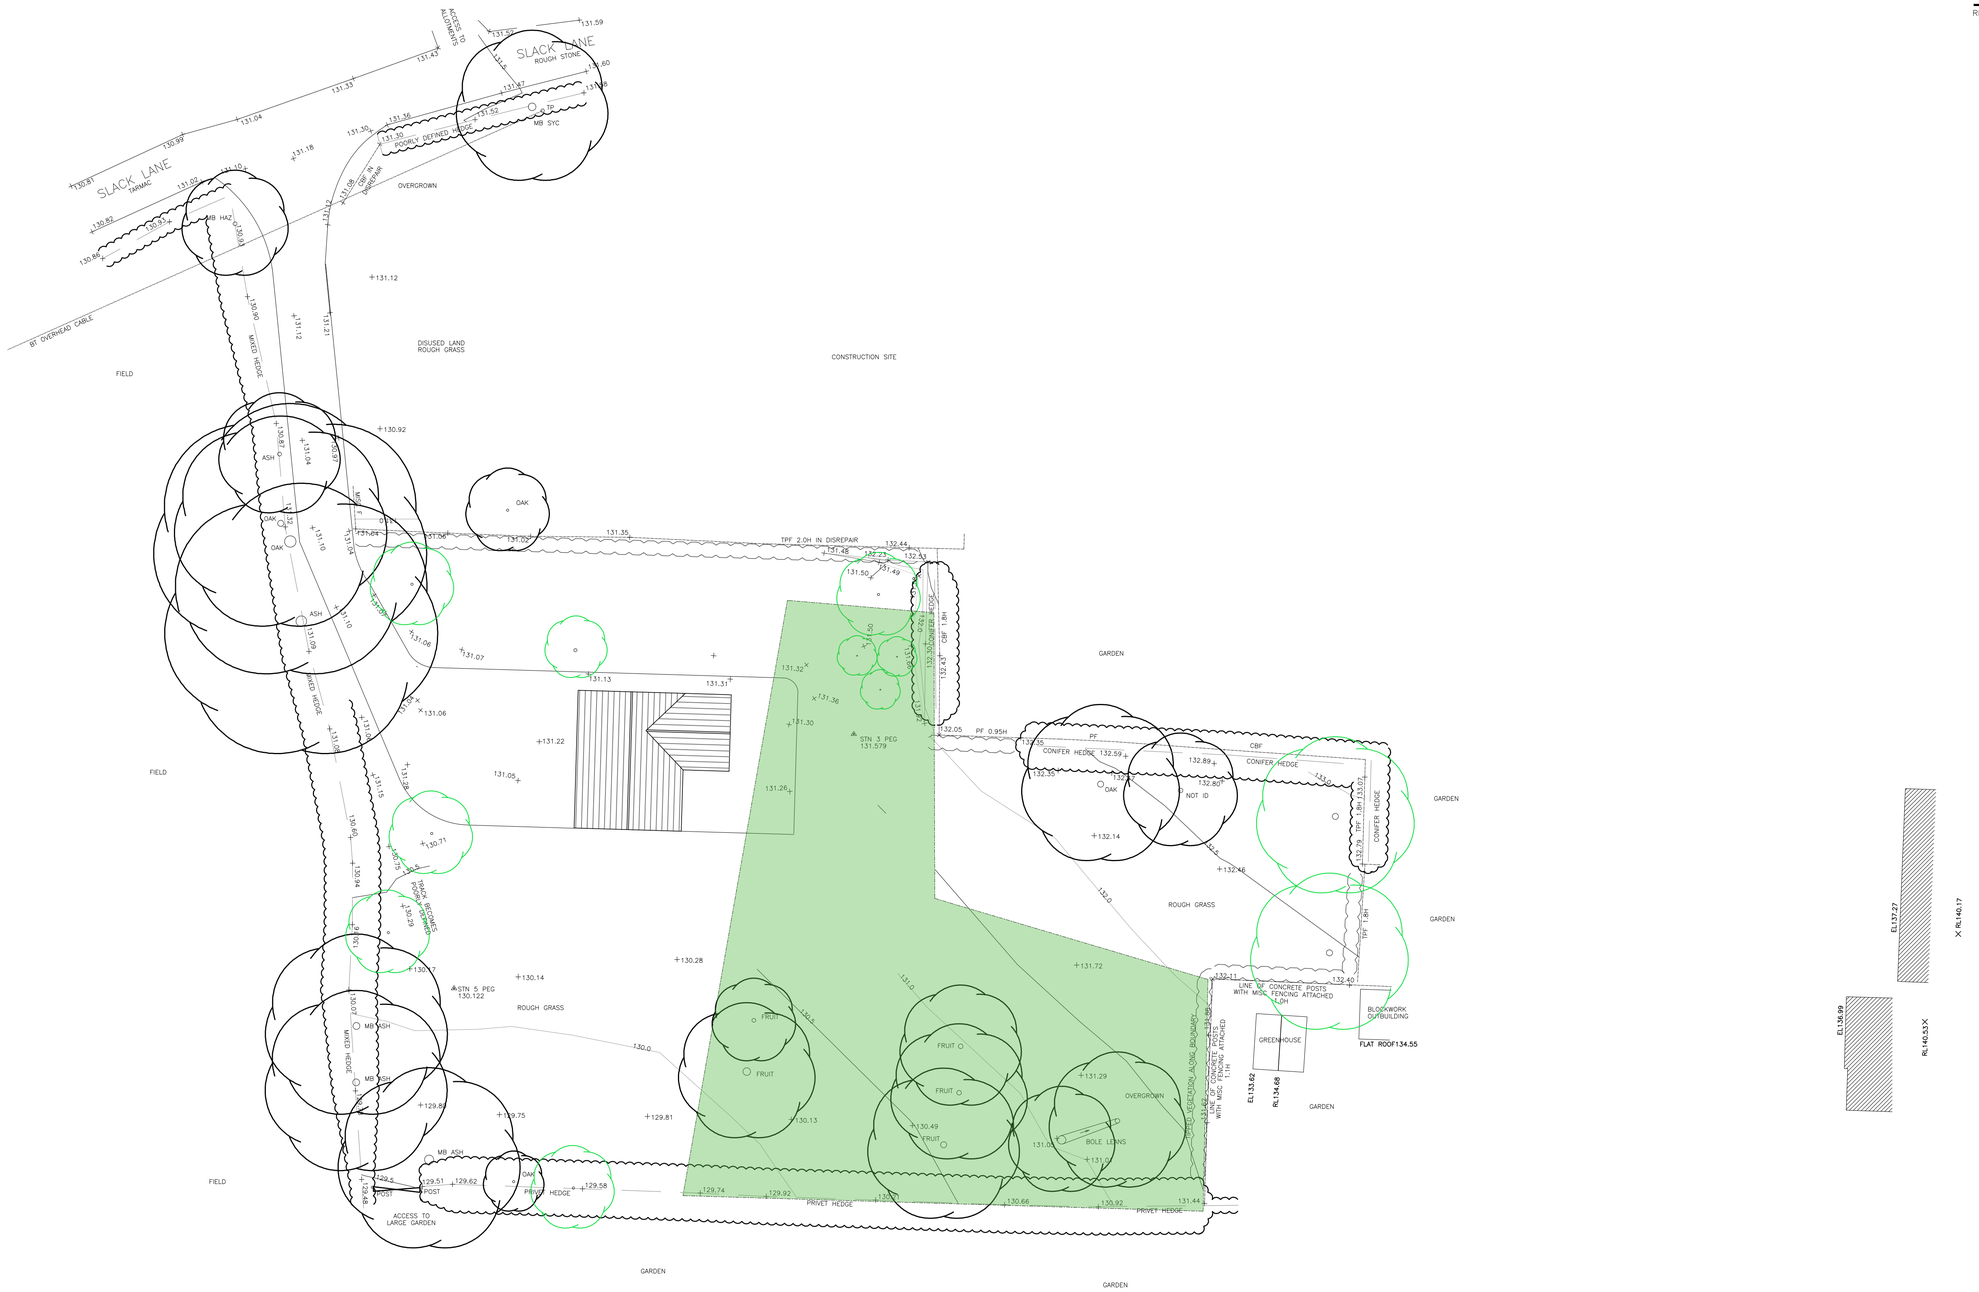

Site Plan as Proposed
Scale 1:200

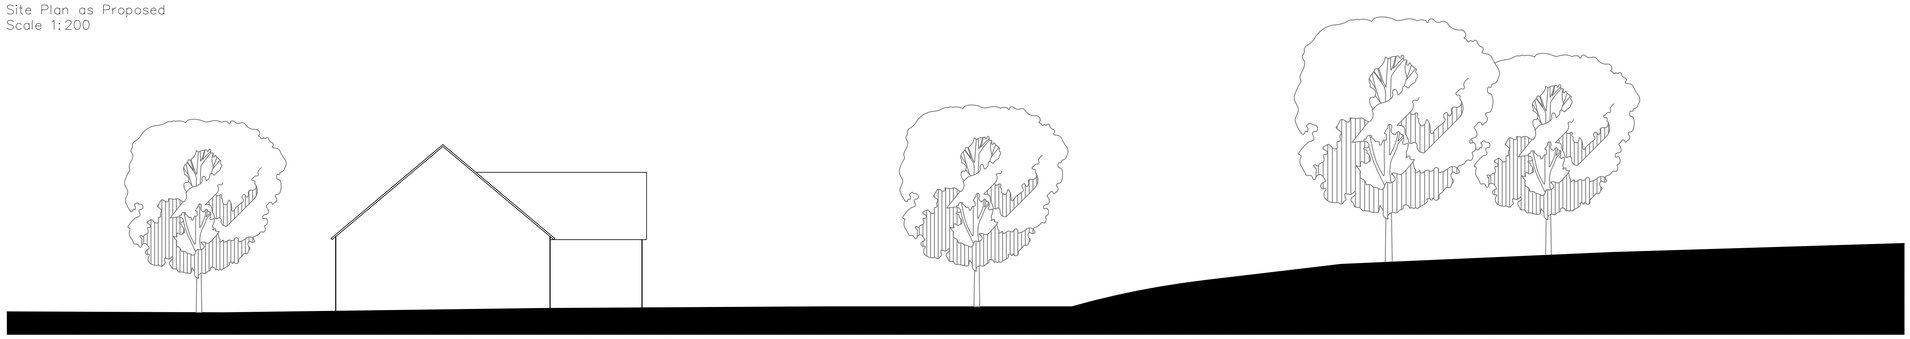

Site Section as Proposed
Scale 1:100

Key

- New Hedgerow Planted
- 293m? Proposed Volume
- 78m² Proposed Footprint
- Reinstated Traditional Orchard
- New Tree Planted

Plan to be read in conjunction with Thompson Consultancy planting schedule. View for detailed planting information.

PlanningDesign
Second Floor, Suite 3
Woburn House
Vernon Gate
Derby DE1 1UL
Tel: 01332 347 371
E-mail: info@planningdesign.co.uk
www.planningdesign.co.uk

CLIENT: Mr Hastings	
STATUS: PLANNING	
PROJECT DESCRIPTION: Development at Land at Slack Lane, Riddings	
DRAWING TITLE: Site as Proposed	
DRAWN BY: JC	CHECKED BY: LC
DRAWING NUMBER: 003	REVISION: –
SCALE: As Shown @ A1	DATE: February 2023
DRAWING REF: 4170 – 003	

© COPYRIGHT EXISTS ON THE DESIGNS AND INFORMATION SHOWN ON THIS The Contractor must verify all dimensions on site before making shop drawing commencing work of any kind. No dimensions to be scaled from this drawing to be notified of any discrepancies in dimensiony immediatel