
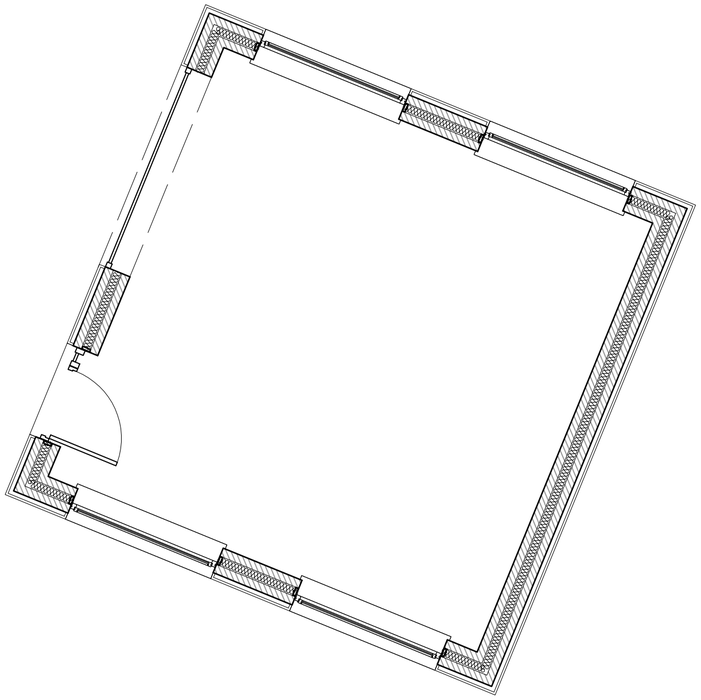



GROUND FLOOR PLAN

AS PROPOSED *1:50*

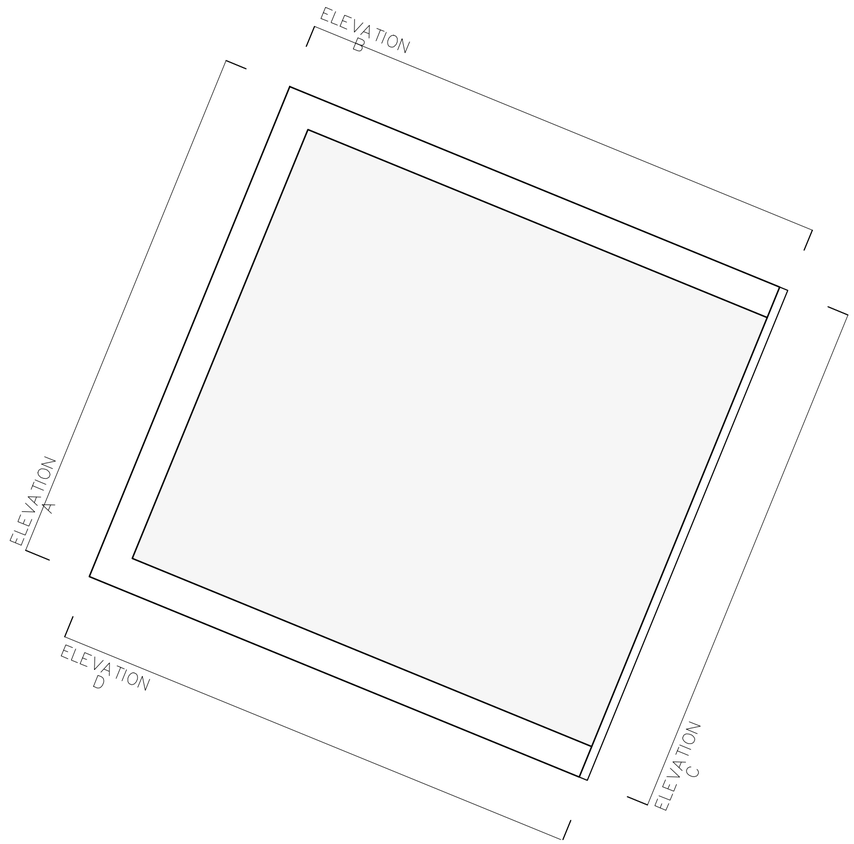


ROOF PLAN

AS PROPOSED *1:50*

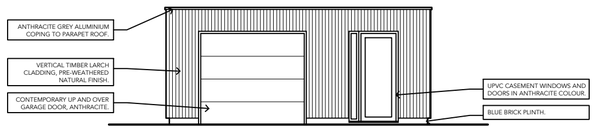


ELEVATION A

AS PROPOSED *1:100*

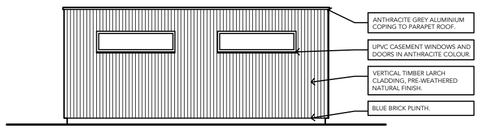


ELEVATION B

AS PROPOSED *1:100*

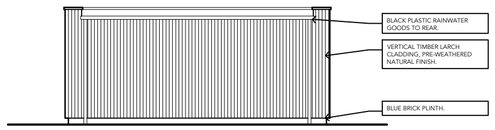

ELEVATION C

AS PROPOSED *1:100*

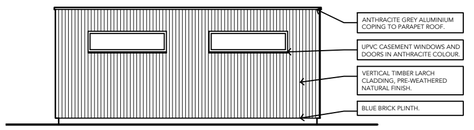

ELEVATION D

AS PROPOSED *1:100*

COPYRIGHT ©
This drawing is copyright and issued in confidence. It must not be copied, used or disclosed, in whole or in part, to third parties without written permission. It remains the property of JSA Design Group Ltd whose registered office is Sadler Bridge Studios, Bold Lane, Derby, DE1 3NT and must be returned on request.

NOTES:

1. ALL DIMENSIONS ARE IN MILLIMETERS UNLESS STATED OTHERWISE
2. DO NOT SCALE FROM THIS DRAWING. WORK FROM DIMENSIONS ONLY
3. THIS DRAWING IS TO BE READ IN CONJUNCTION WITH ALL RELEVANT PROJECT DOCUMENTS, ALONG WITH ANY DESIGNS PREPARED BY SPECIALIST SUB-CONTRACTORS AND DESIGNERS
4. ANY DISCREPANCIES ENCOUNTERED ON SITE ARE TO BE REPORTED TO THE ARCHITECT IMMEDIATELY

REVISION NOTES:

REV	DATE	DRAWN	CHCKED	DESCRIPTION
A	12.10.23	GR	CJW	STYLE AND DESIGN OF OUTBUILDING REVISED AS PER DISCUSSION WITH CONSERVATION OFFICER. ELEVATIONS ALSO REVISED
B	30.10.23	CJW		WINDOWS ALTERED

NORTH

SCALE 1:50 — 0m 1 2 3 4 5

SCALE 1:100 — 0m 1 2 3 4 5 6 7 8 9 10

JSA ARCHITECTS
DIFFERENT. BY DESIGN.
01332 460044 hello@jsa.design www.jsa.design

CLIENT.
ANDY BARROW

PROJECT TITLE.
LEA CHAPEL, MAIN ROAD, MATLOCK, DERBYSHIRE, DE4 5GR

DRAWING TITLE.
PROPOSED OUTBUILDING PLANS AND ELEVATIONS

SCALE.	SHEET SIZE.	DRAWN.	CHECKED.
VARIES	A2	GR	CJW

PROJECT REF.	DRAWING NO.	REV.
A20-026	106	B

DATE. DECEMBER 2022

STATUS. PLANNING