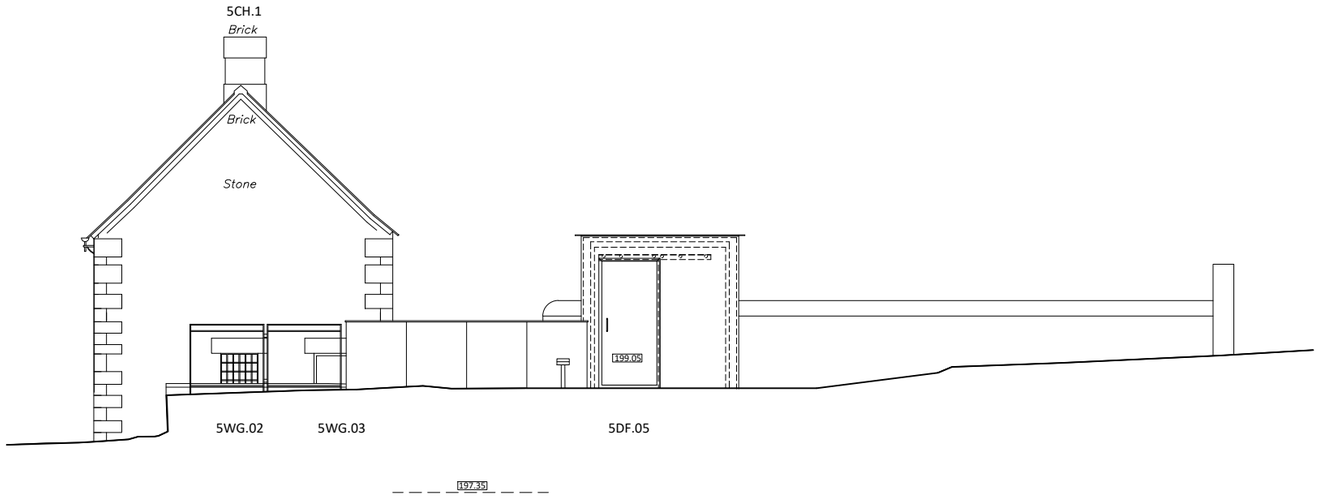

Datum: 195.00m.

Elevation 11.

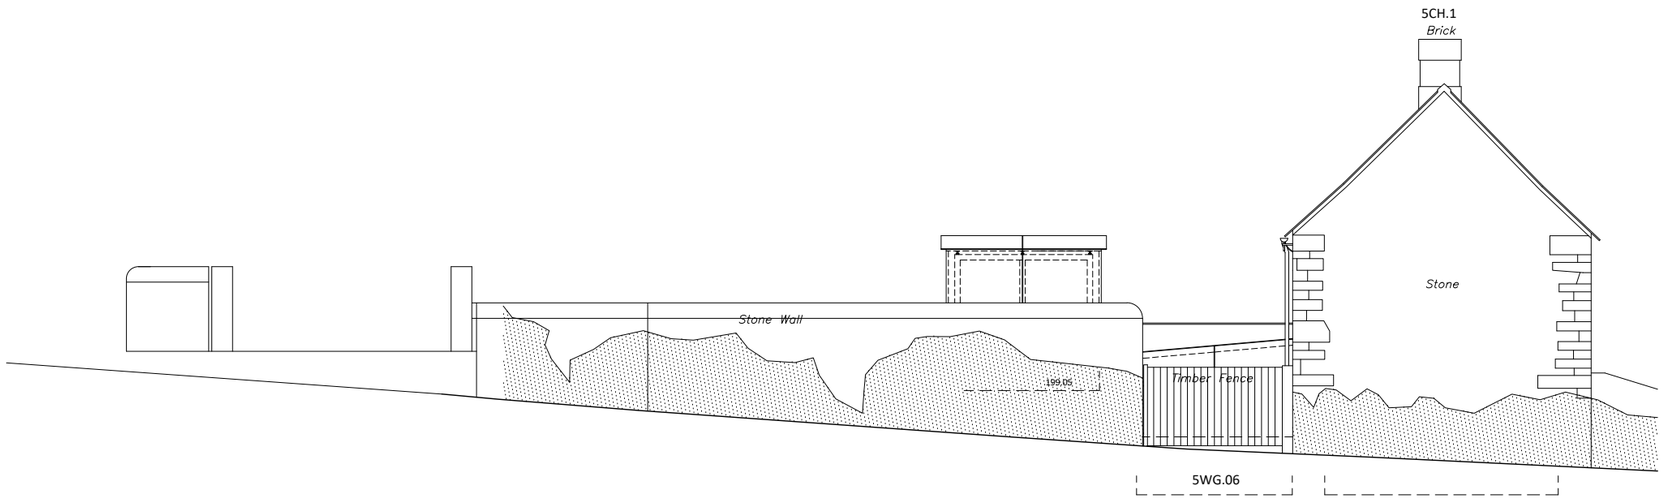

Datum: 195.00m.

Elevation 13.

0 0.5 1.0 cm

0 1.0 m 2.0 m 3.0 m 4.0 m 5.0 m 6.0 m 7.0 m 8.0 m 9.0 m 10.0 m

1:100

BENCH
ARCHITECTS

23 TERRACE ROAD
BUXTON
DERBYSHIRE
SK17 6DU
TEL: 01298-23991
info@bencharchitects.co.uk

ARCHITECTURE
HISTORIC BUILDING REPAIR
THE AUTHENTIC INTERIOR

PROJECT:

The Old Estate Yard
Lambhouse Lane
Shottle, Belper
Derbyshire

CLIENT:

Chatsworth Settlement
Trustrees

SUBJECT:

PLANNING
PLOT 5- THE OLD ESTATE YARD
EAST ELEVATION 11 &
WEST ELEVATION 13

PLANNING

DRAWING NO:

21223-P-1321 Rev D

DATE:

May 2022

Revisions:
B: Planning Issue 14.02.23.
C: Note added, Planning Issue 20.09.23.
D: Note re raising boundary wall removed, Planning Issue 07.11.23.

SCALE:

1:100 @ A3

©This drawing and the building works depicted are the copyright of the Architect and may not be reproduced without written permission.