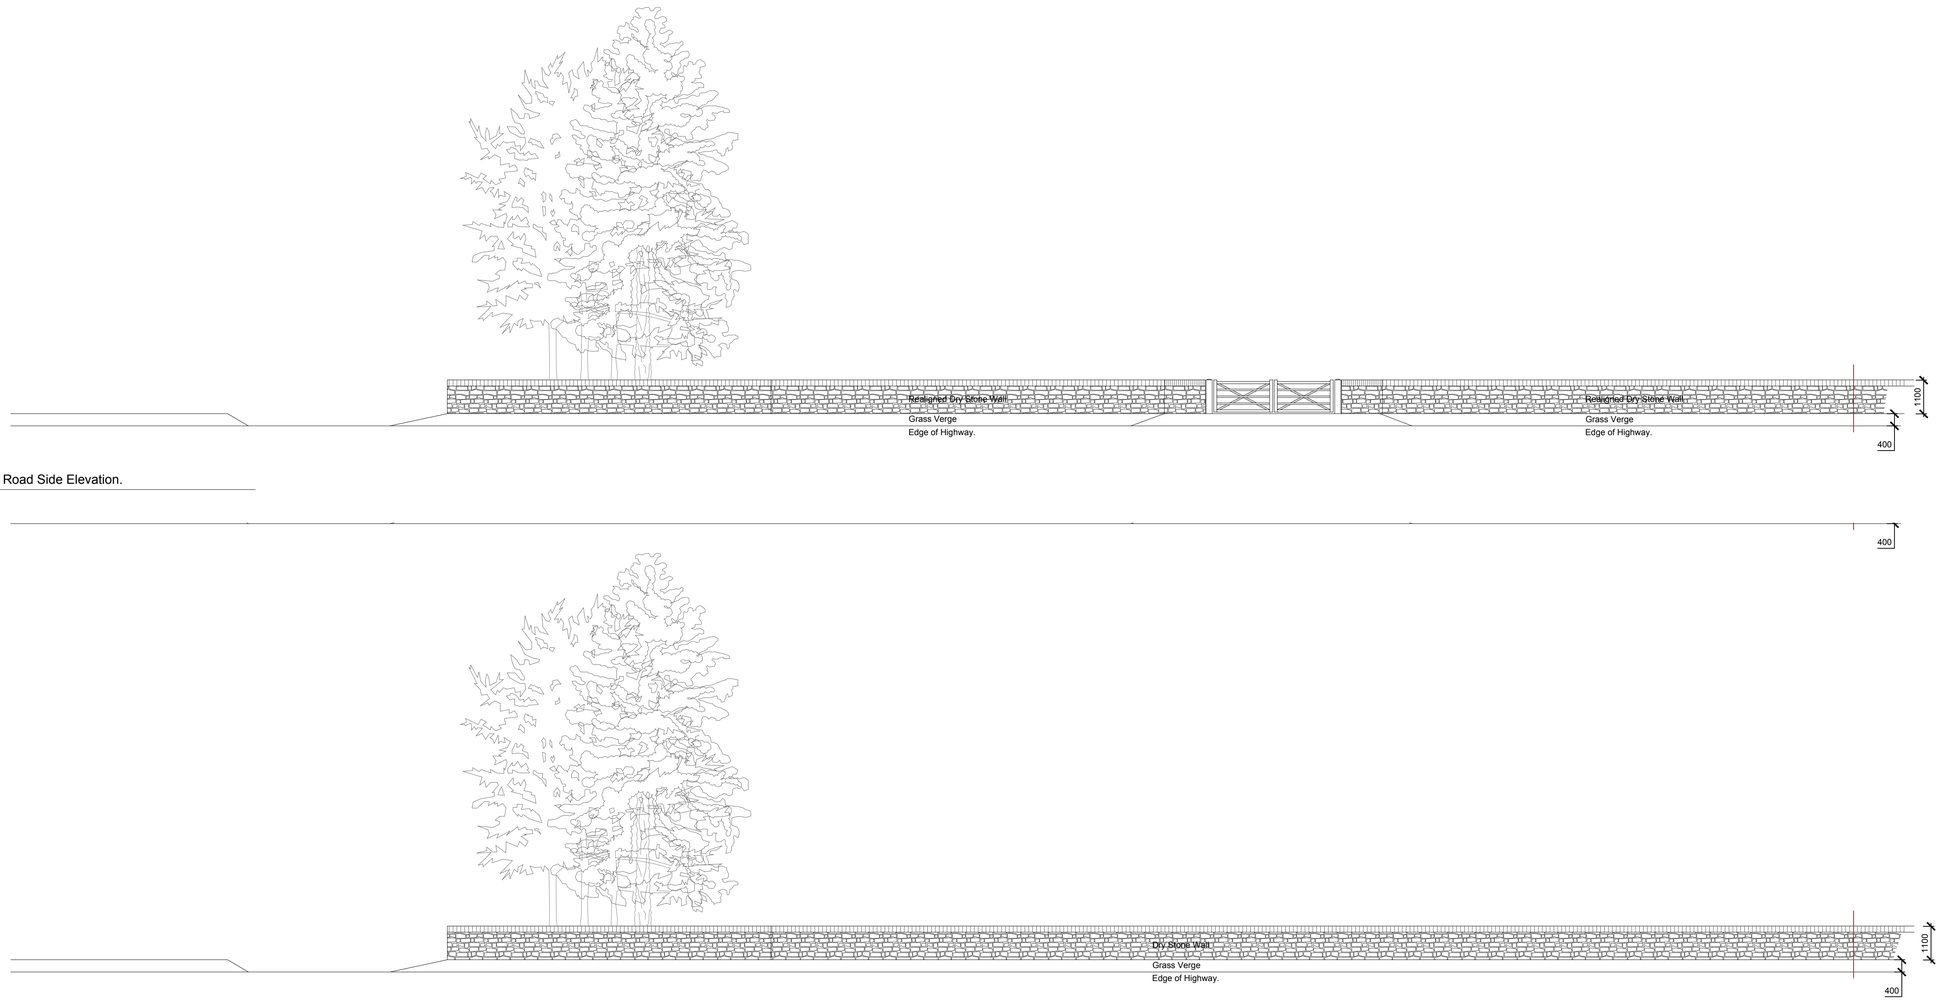

11/002 Proposed Road Side Elevation.
1:100

11/001 Existing Road Side Plan.
1:100

0 1 2 3 4 5
metres

1:100

FILE: *Promap-2371858-2479187-720-0.dwg*

NOTES:
1. Insert note.

Rev.	Drawn	Comments	Date

Status

dkmy architects ltd
Davidson Keighley Marston Yates
10 Spencer Road, Belper, Derbyshire, DE56 1JY
e: info@dkmy.co.uk
m: 07847 328 233
w: www.dkmy.co.uk

PROJECT
Land Adj Farnah Green Cottage
Farnah Green Belper

CLIENT
Mr. B. Grewal

TITLE
Road side elevations

DRAWN	CHECKED	
RjK		
NUMBER	REVISION	ORIGINAL SIZE
23-106-08-11	A	A1
SCALE	DATE	
1:100	Apr. 23	