Existing front elevation



Diagram key

- ASHP
- AC

Proposed front elevation



Scale 1:100 1.00m 2.00m 3.00m	Proposed ASHP installation at 5 Jacobite Close, DE76PW	Date: 09 Nov 2023
	Drawn by Kamil Baczkowicz	Page 1/2

Existing side elevation

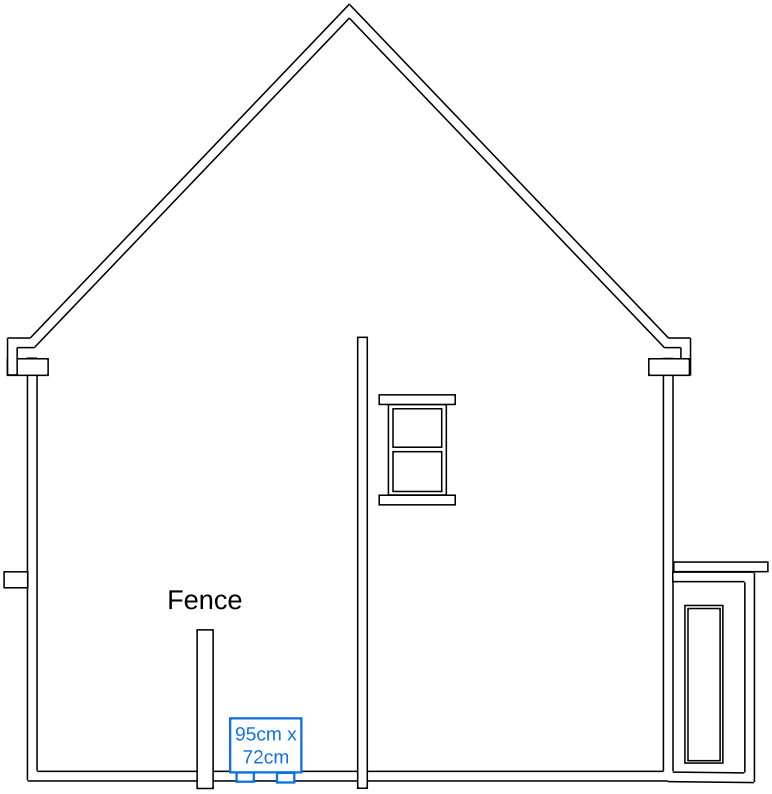

Front of the property

Back of the property

Proposed side elevation

Diagram key
- ASHP
- AC

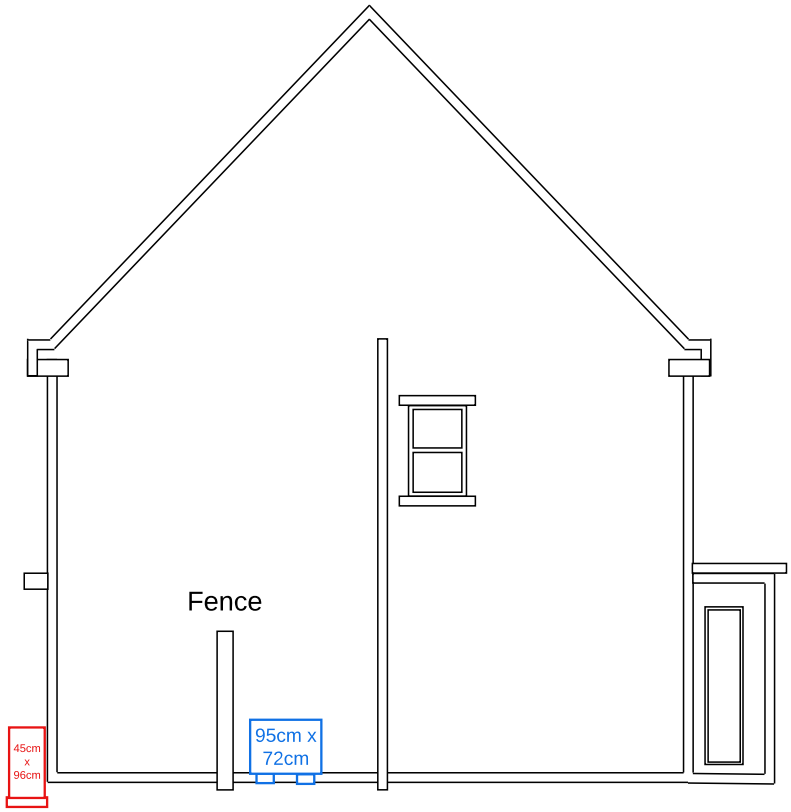

Front of the property

Back of the property

Scale 1:100 1.00m 2.00m 3.00m	Proposed ASHP installation at 5 Jacobite Close, DE76PW	Date: 09 Nov 2023
	Drawn by Kamil Baczkowicz	Page 2/2