
THIS DRAWING IS THE PROPERTY OF TDR DESIGN SERVICES LIMITED, COPYRIGHT IS RESERVED AND IS ISSUED ON THE CONDITION THAT IT IS NOT COPIED, REPRODUCED OR DISCLOSED, EITHER WHOLLY OR IN PART WITHOUT WRITTEN PERMISSION FROM TDR DESIGN SERVICES.

DO NOT SCALE OFF THIS DRAWING. ALL DIMENSIONS AND SETTING-OUT TO BE VERIFIED ON SITE BY THE CONTRACTOR. IF IN DOUBT, CONTACT THE ORIGINATOR FOR CLARIFICATION.

ALL WORK TO BE CARRIED OUT IN ACCORDANCE WITH CURRENT BS/EN STANDARDS AND CODES OF PRACTICE.

DRAWING NOTES

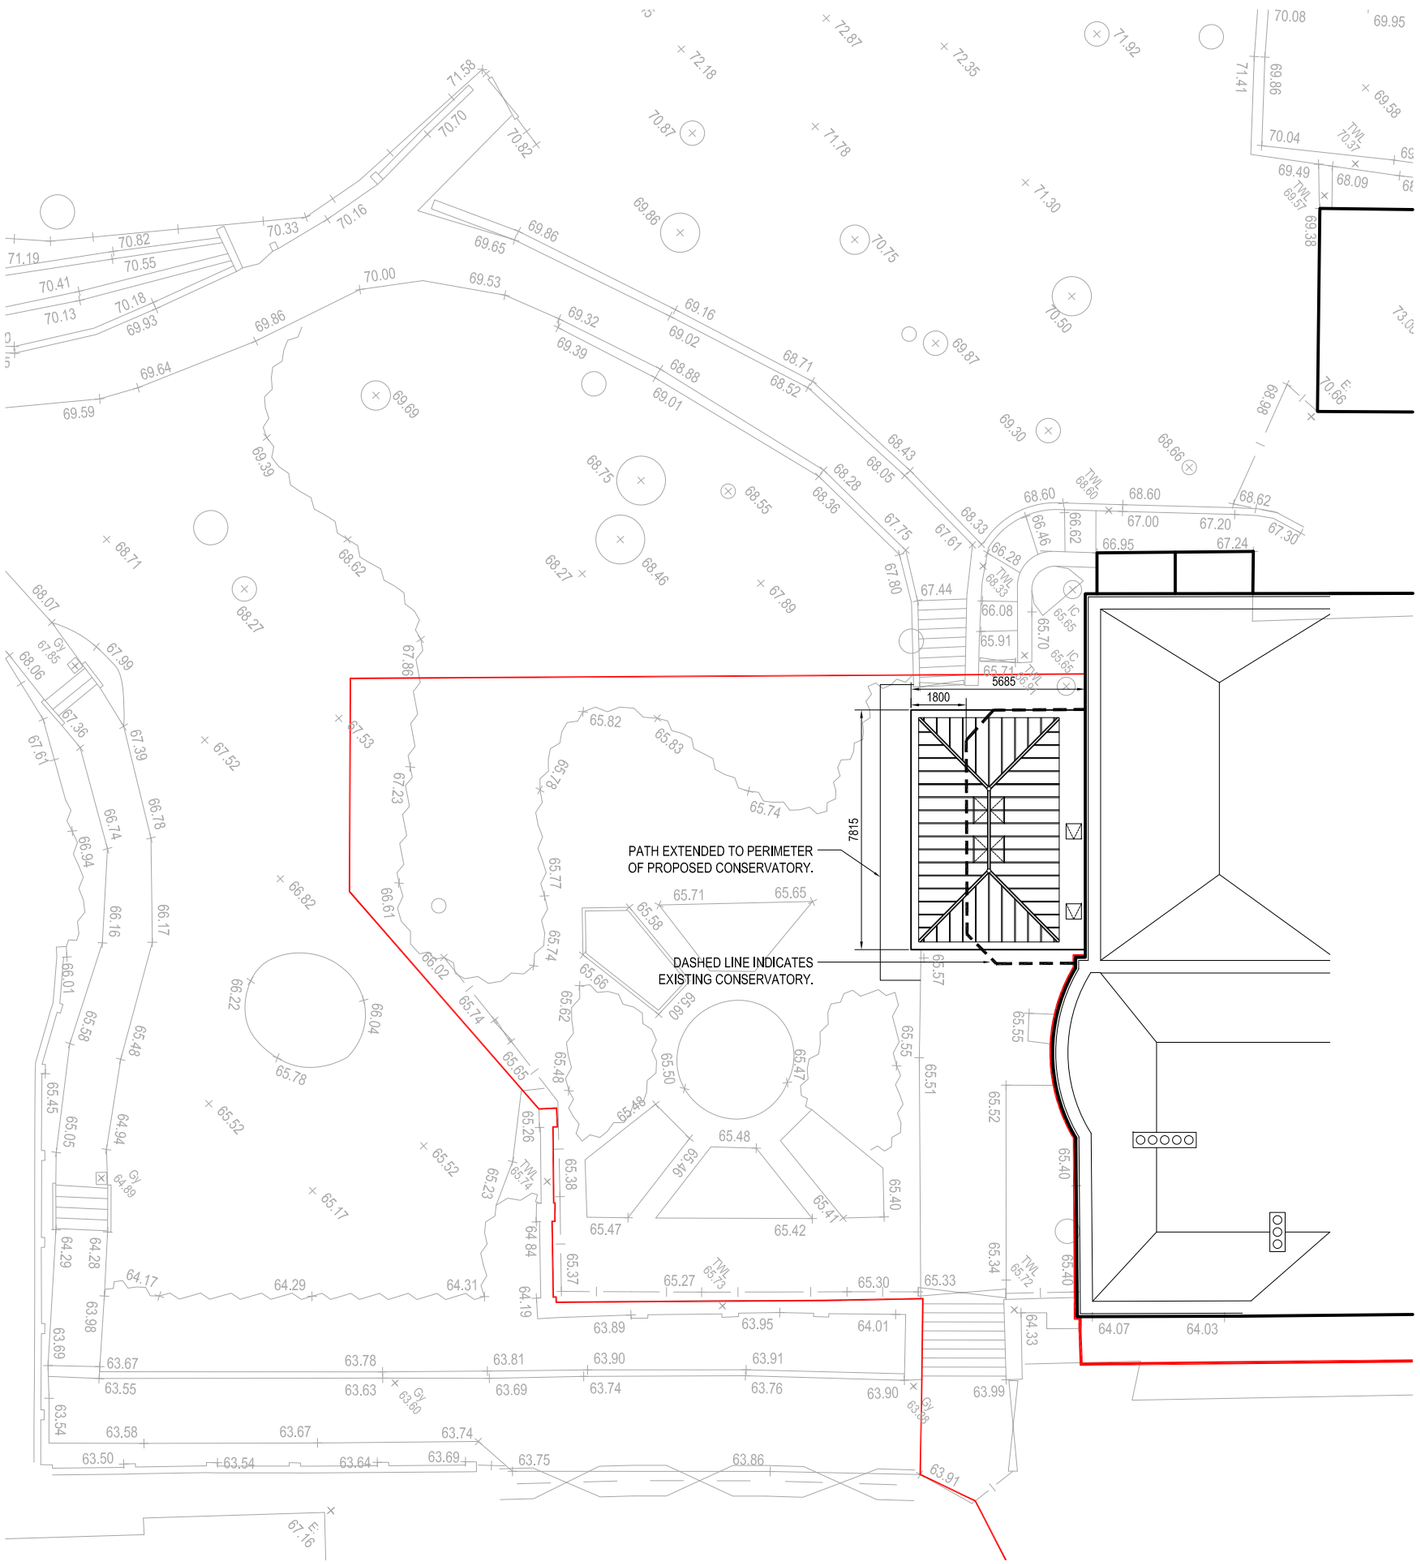

SITE BLOCK PLAN

SCALE 1:200 @A3

0m 5m 10m

REVISION	DATE	DESCRIPTION	DRAWN	CHECKED
002	20/11/23	Scheme revised - traditional conservatory shown with reduced footprint.	SP	GP
001	07/03/22	Initial drawing issue.	SP	GP

DRAWING STATUS
PLANNING APPLICATION

TDR DESIGN SERVICES
EDNASTON PARK
PAINTERS LANE
EDNASTON
DERBYSHIRE DE6 3FA
T 01335 684 013
M 07971 422 055
E info@tdr-designservices.com
W www.tdr-designservices.com

CLIENT
Milford Care

PROJECT TITLE
Proposed Extension
Milford House, Milford

DRAWING TITLE
Site Block Plan

PROJECT NUMBER	DRAWING NUMBER	REVISION
22105-01	01-002	002

SCALE	DRAWN BY	CHECKED BY	DATE
1:200 @A3	SP	GP	01/03/22

COPYRIGHT © TDR DESIGN SERVICES LIMITED 2023, ALL RIGHTS RESERVED.