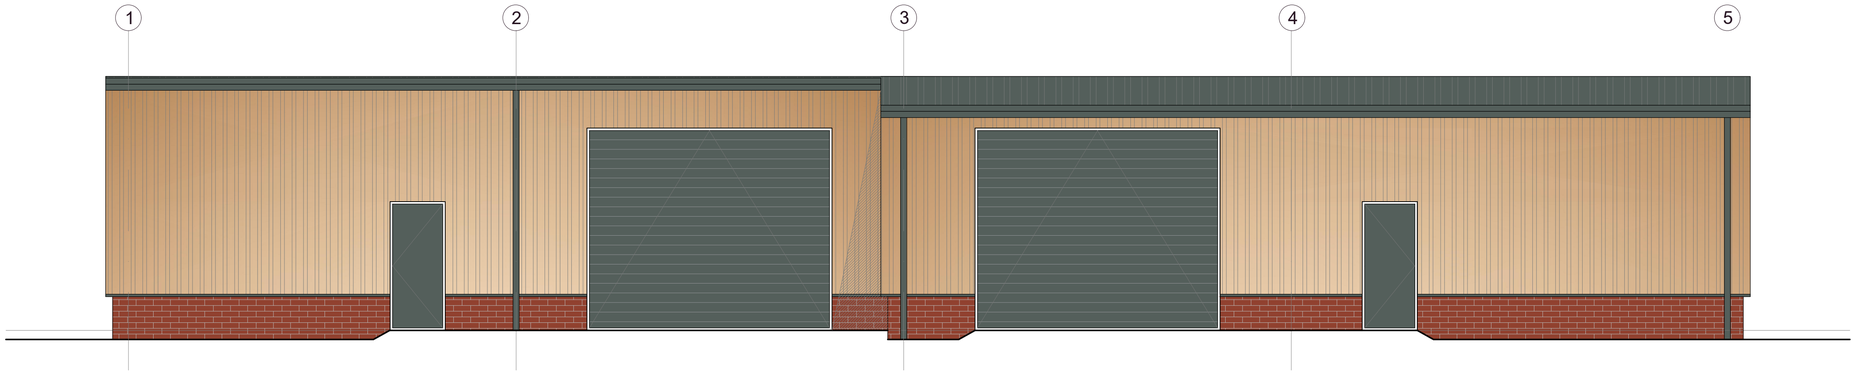

South West Elevation
Scale 1 : 50

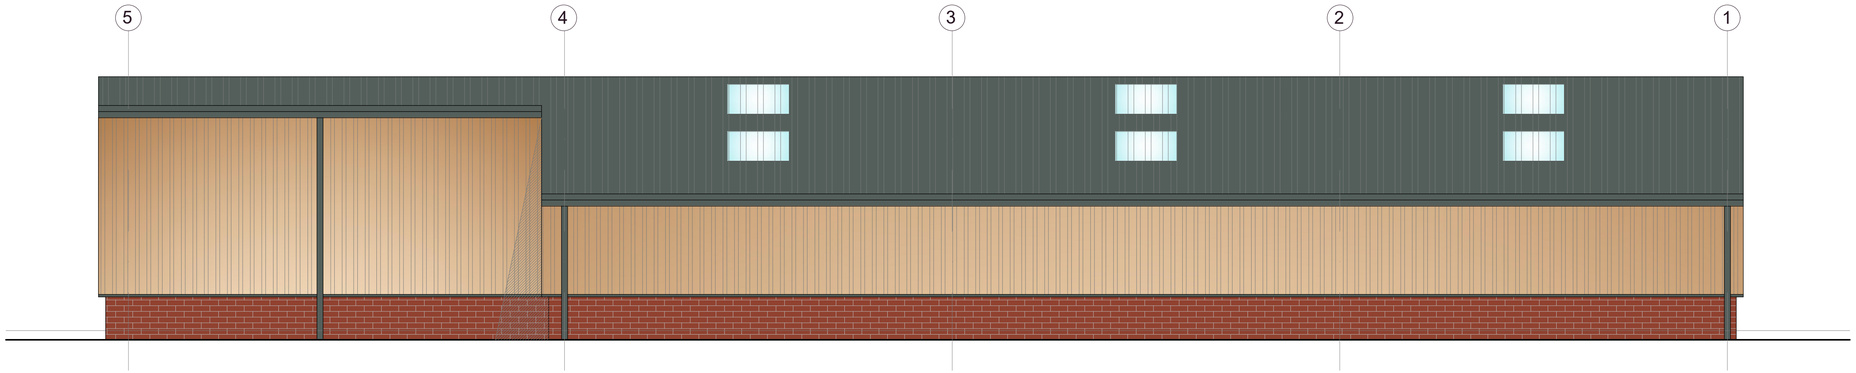

North East Elevation
Scale 1 : 50

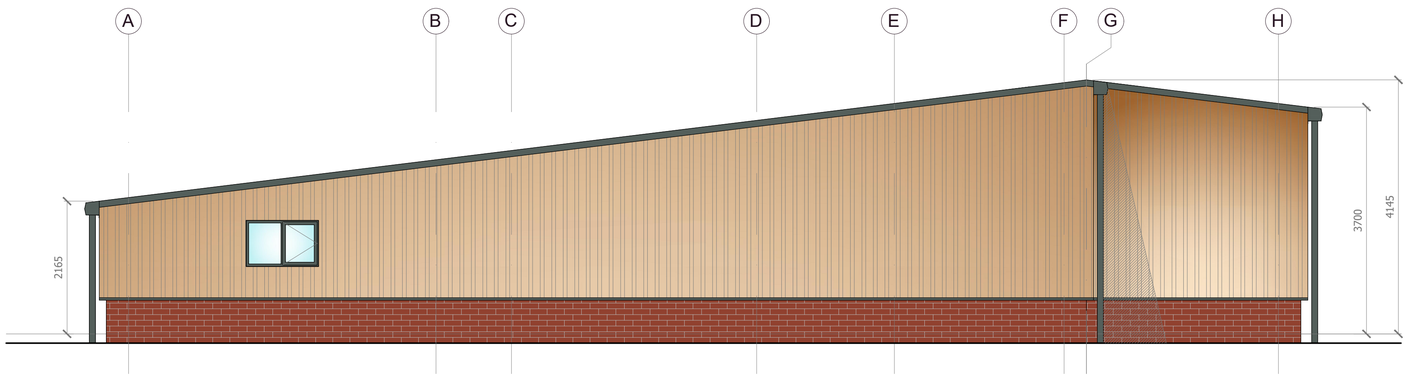

North West Elevation
Scale 1 : 50

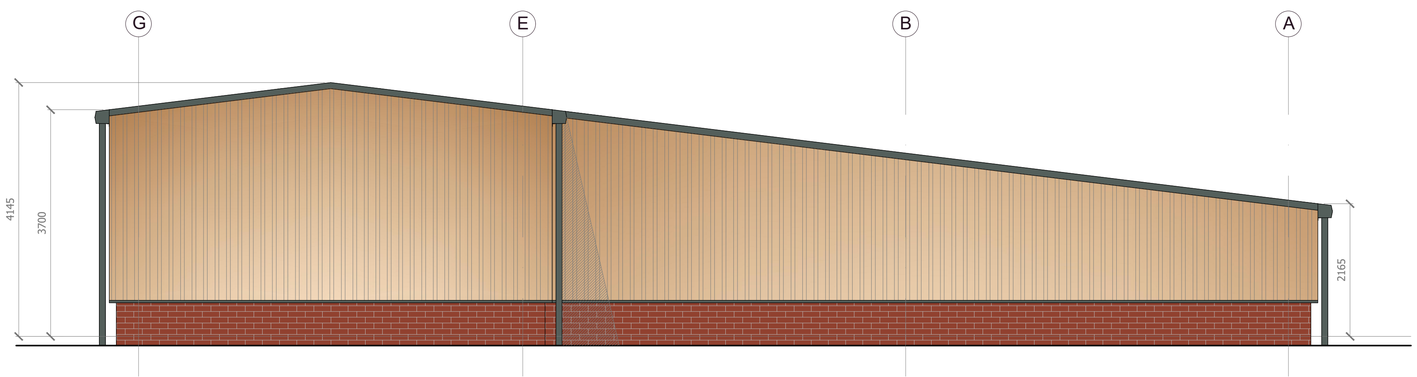

South East Elevation
Scale 1 : 50

PLANNING PURPOSES ONLY.

Notes:

1) The contractor to confirm details of the existing structure are correct prior to commencement of any works. if there are any discrepancies please contact us.

2) Soakaways are to be a minimum of 5.0m away from any building and 10.0m away from any water course.

3) All drainage details are indicative and should there be any discrepancies, please contact us to review or agree with the building control officer.

4) Contractor to locate the position of any existing services prior to excavation.

5) In any project in which a Party Wall Agreement is required, it is the contractor/ client responsibility.

Material Key:

- Closed timber Yorkshire Boarding. Refer to Image 1
- Big six style coposite metal cald roof sheeting. Colour: Merlin Grey: RAL 180 40 05. Refer to Image 2
- Opaque roof light panels. Refer to Image 3.
- All flashing's doors and windows to be Merlin Grey Colour: RAL 180 40 05
- Wienerberger Kassandra Multi brickwork. Refer to Image 4.



Image 1: *Closed board timber yorkshire boarding to be used above 600mmbrickwork.*

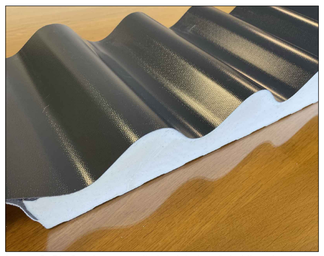

Image 2: Big 6 style *composite insulated roof cladding sheet. Colour: Merlin Grey - RAL 180 40 05*

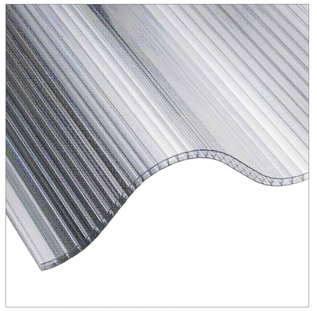

Image 3: *Opaque Roof Light Sheeting*

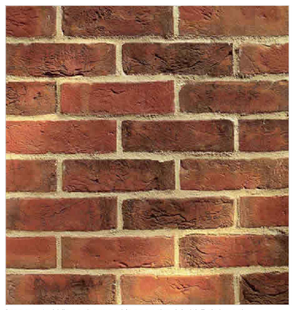

Image 4: *Wienerberger Kassandra Multi Brickwork*

0m 1.0 2 3.0 4 6 8 10m

SCALE 1:100

Rev.	Revision Description	Drn	Date
P0	Initial Issue	RD	14.08.23
P1	Window removed, Doors relocated	RD	18.08.23
P2	Roof lighting updated	RD	22.08.23
P3	Updates to material images and colour codes.	JT	22.09.23
P4	Revised scheme	JT	16.11.23
P5	Windows between A-B on N/W elevation	JT	22.11.23

AJS STRUCTURAL DESIGN

Uttoxeter Office: 62 Carter Street, Uttoxeter, Staffs, ST14 8EU
Derby Office: Suite 5 Keynes House, Alfreton Road, Derby, DE21 4AS
Uttoxeter Tel: 01889 723003 Derby Tel: 01332 913011

Contract Title:
Ivygrove Developments Ltd
RE: Kedleston Park Golf Club, Kedleston, Quarndon, Derby, DE22 5JD

Drawing Contents:
Proposed Elevations

Drawing Status:
PLANNING

Drawn by:	Date:	Scale:
RD	August 2023	As Shown @ A1

Drawing No:
A5837 - 016
P5