Proposed Site Plan

Scale 1 : 200

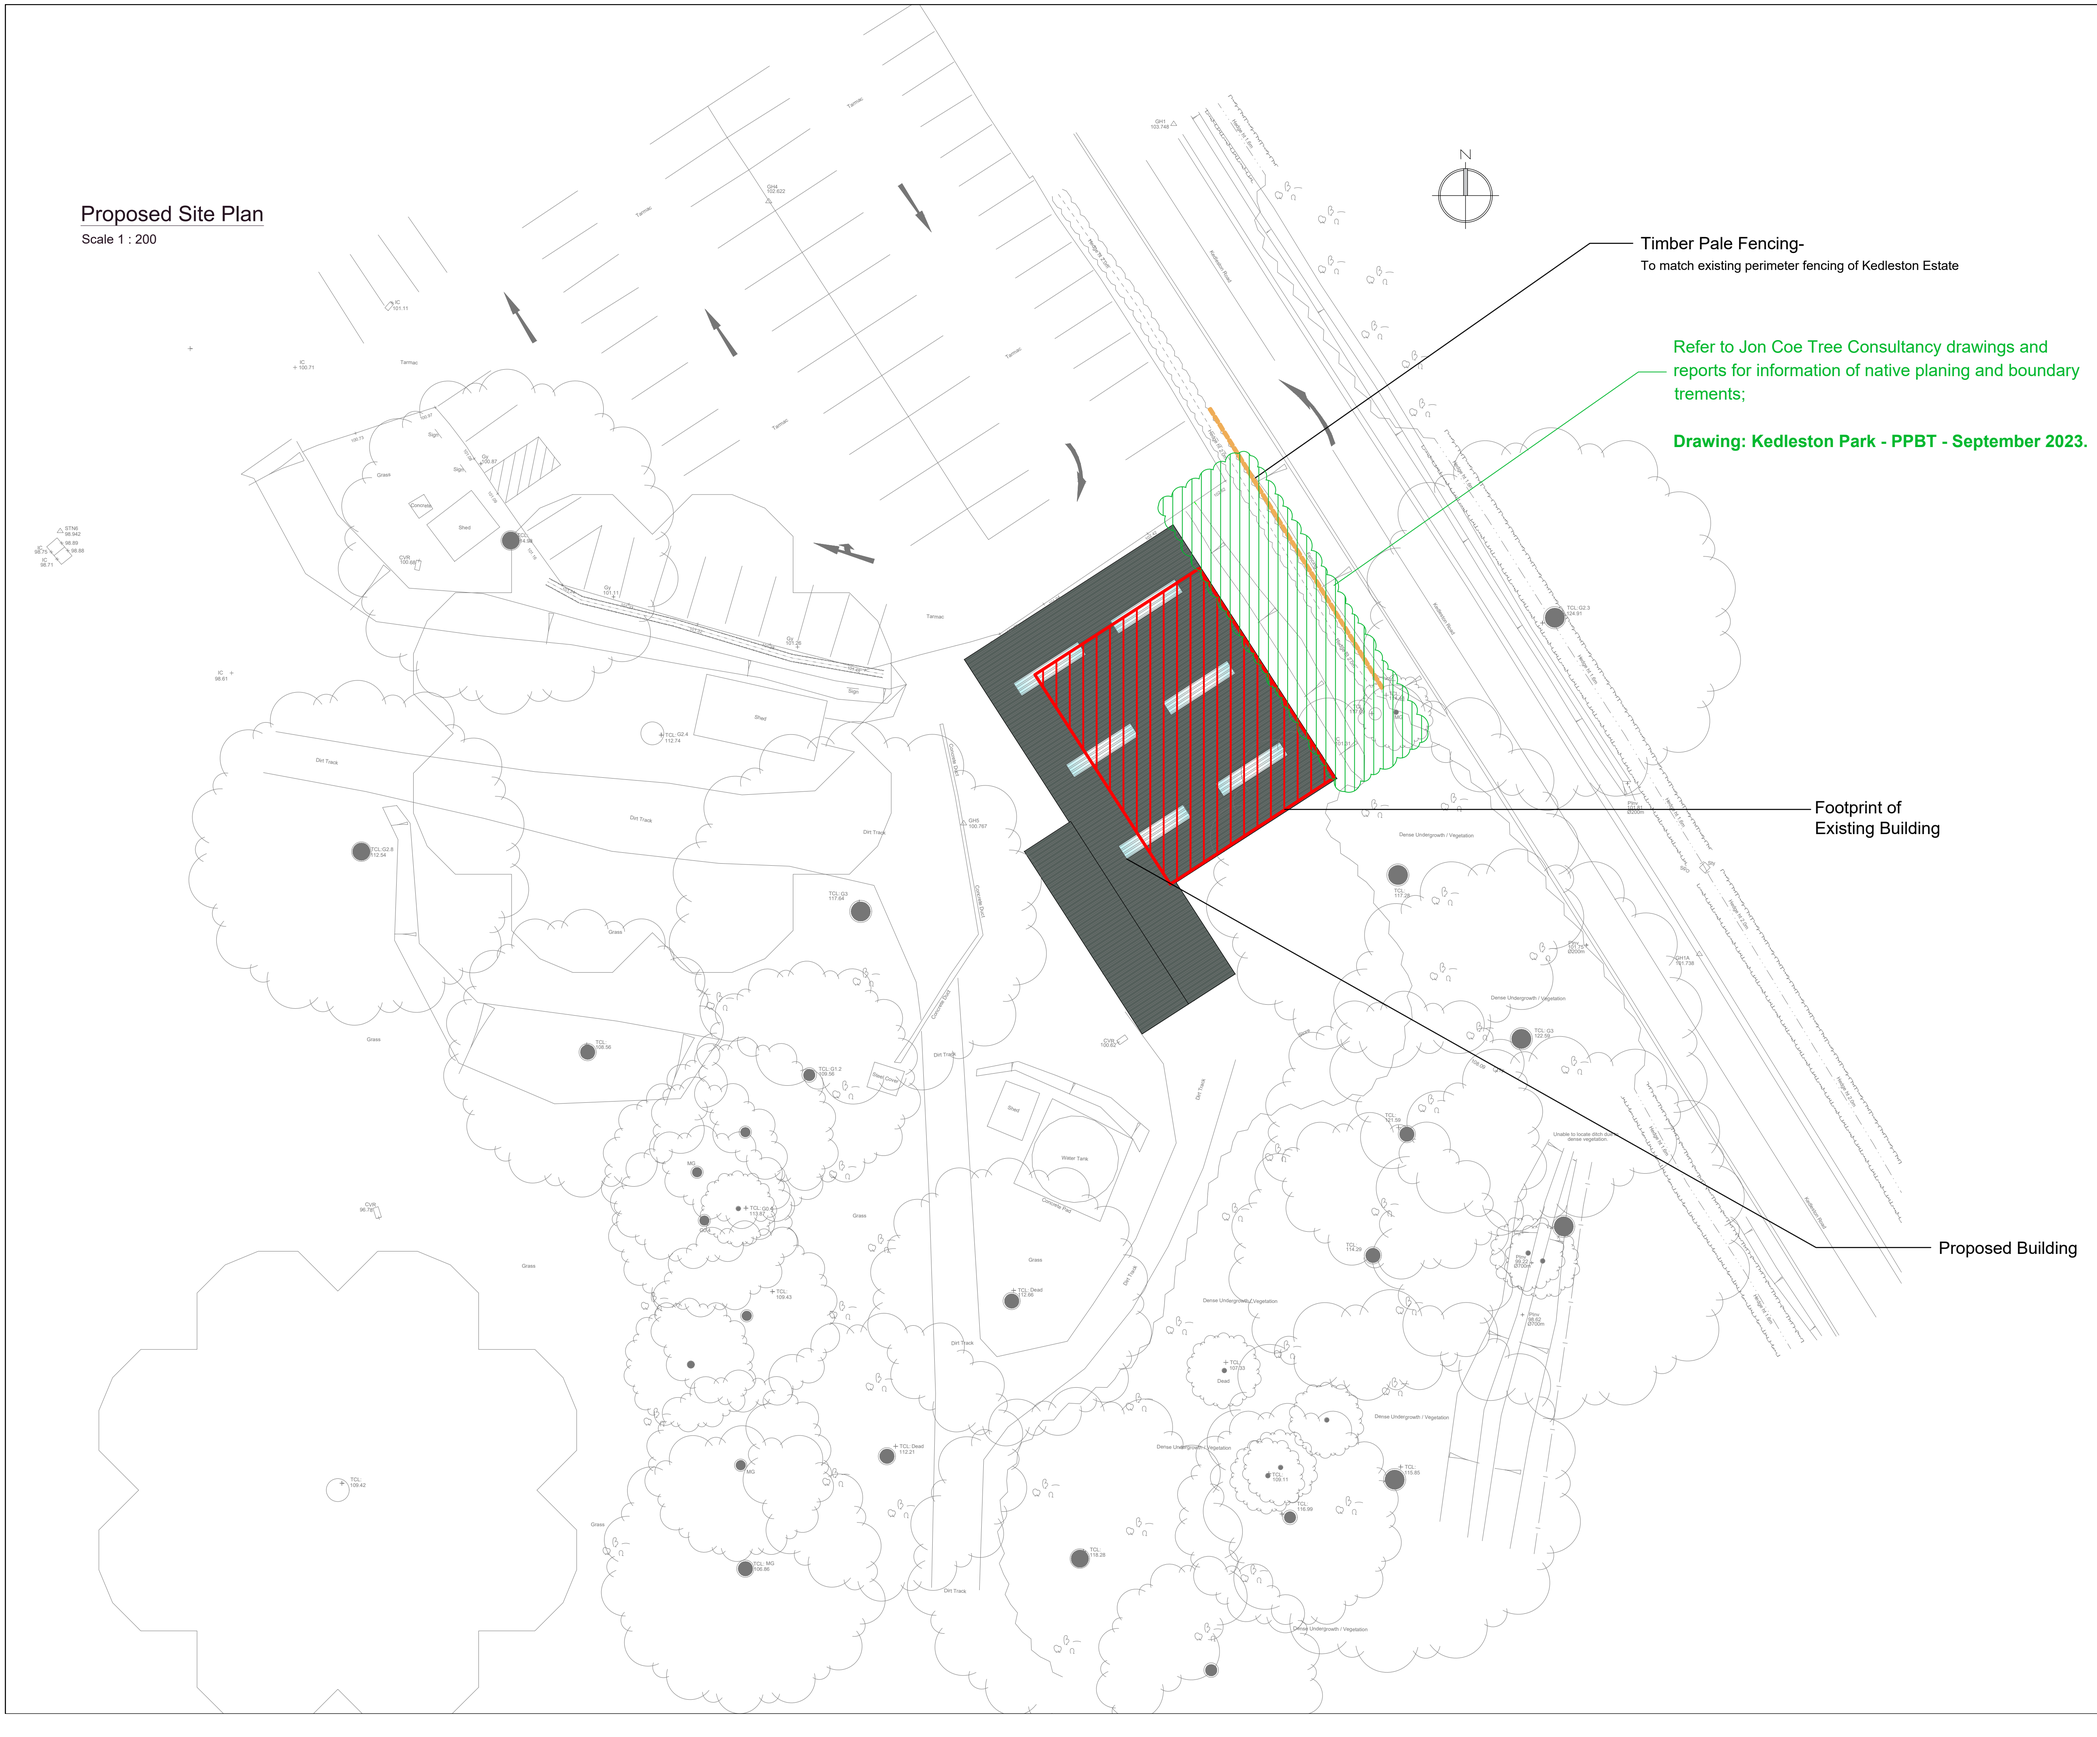
N
Timber Pale Fencing-
To match existing perimeter fencing of Kedleston Estate
Refer to Jon Coe Tree Consultancy drawings and reports for information of native planing and boundary trements;
Drawing: Kedleston Park - PPBT - September 2023.
Footprint of Existing Building
Proposed Building
Tarmac
Grass
Dirt Track
Concrete Path
Concrete Slab
Shed
Shed
Shed
Water Tank
Concrete Pad
Road Chicane
Kedleston Road
Dense Undergrowth / Vegetation
Unable to locate ditch due to dense vegetation
Sign
Sign
Sign
Sign
Concrete
Gate
Gate
Gate