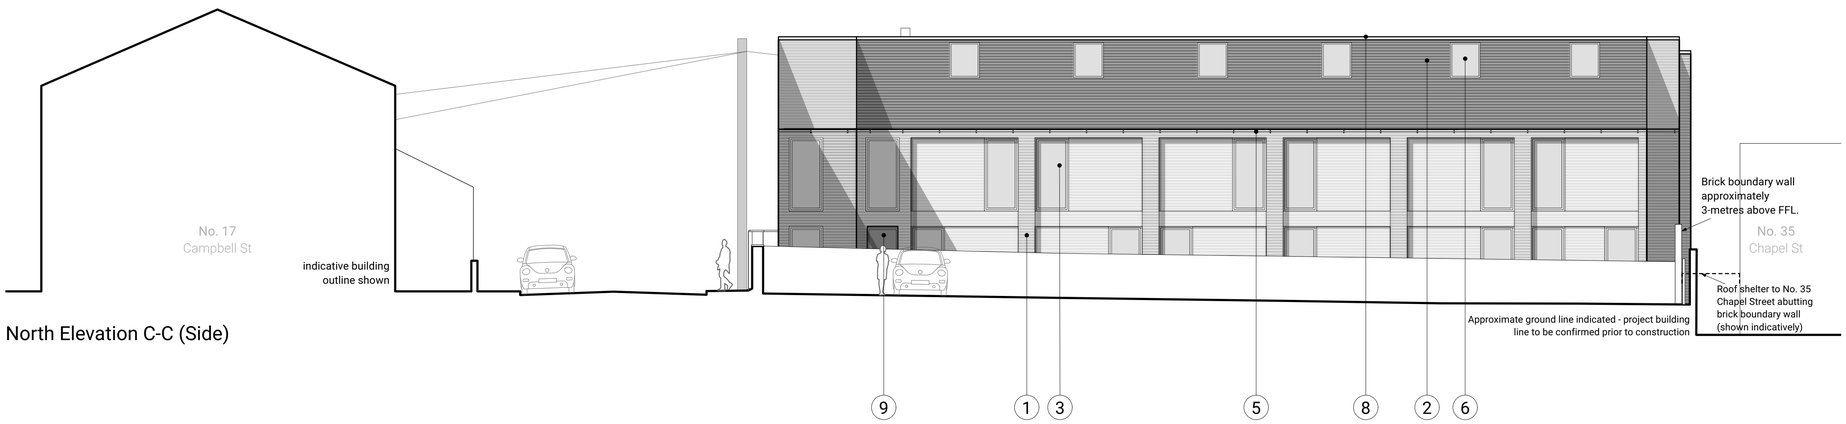

North Elevation C-C (Side)

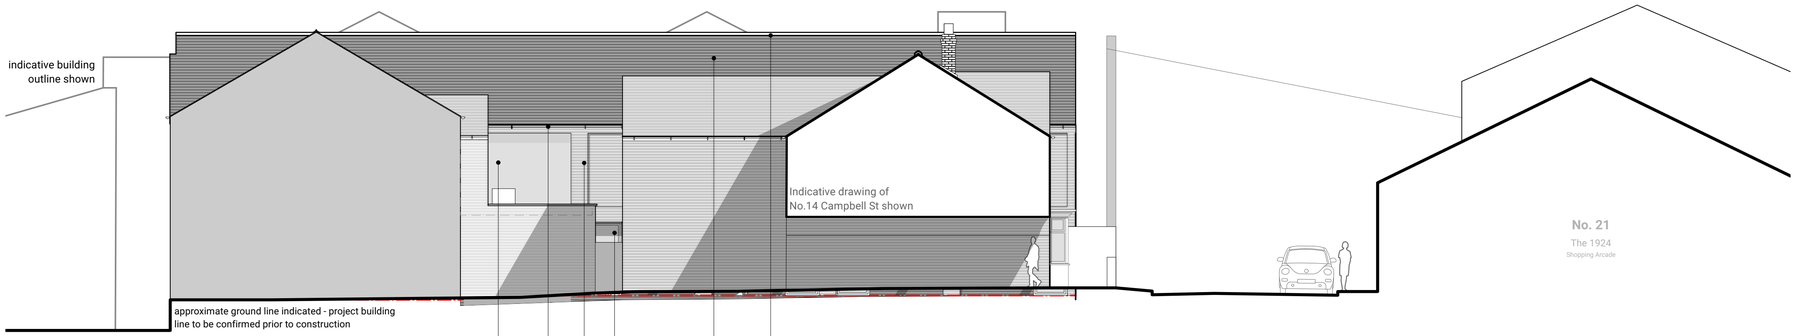

South Elevation D-D (Side)

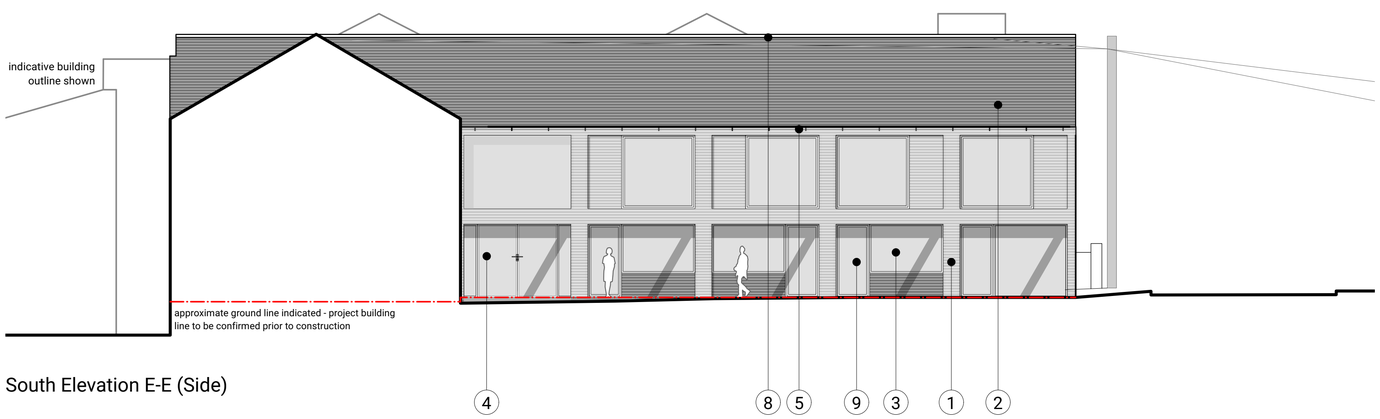

South Elevation E-E (Side)

Scale 1:500 @ A1

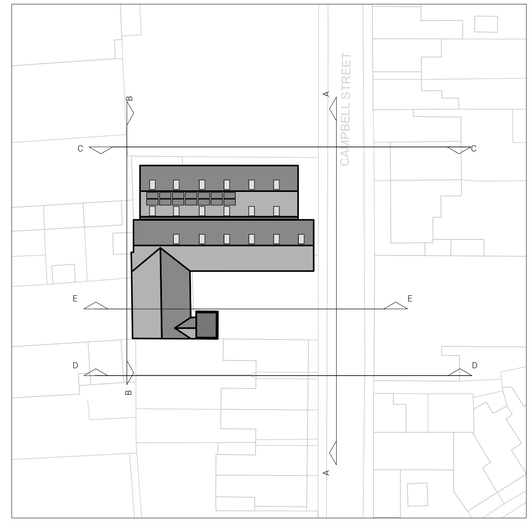

Materials Key:

1. Red brick
2. Blue/grey natural slate
3. Aluminium windows
4. Aluminium fully glazed automatic opening doors
5. Metal rainwater goods
6. Rooflight
7. PV Panels (black frame)
8. Blue clay capped angle ridge tiles
9. Aluminium fully glazed doors

Rev	Date	Drawn/Checked	Description
D	29/11/23	MRB/DG	Balcony removed and windows amended
C	18/07/23	MRB/DG	East boundary wall changes
B	30/03/23	MRB/DG	Revised planning issue
A	16/03/23	MRB/DG	Revised planning issue
-	22/12/22	MRB/DG	Planning issue

Project: Campbell St, Belper
Title: Elevations as Proposed

Evans Vettori
31 Knowleston Place, Matlock, Derbyshire DE4 3BU
+44 (0)1629 760559 www.evansvettori.co.uk
mail@evansvettori.co.uk
©2022

Drawing number: P13
Date drawn: 13/06/2022
Drawn by: MRB/DG
Scale: 1:100@A1
Status: Planning

0 4 8