

North Elevation

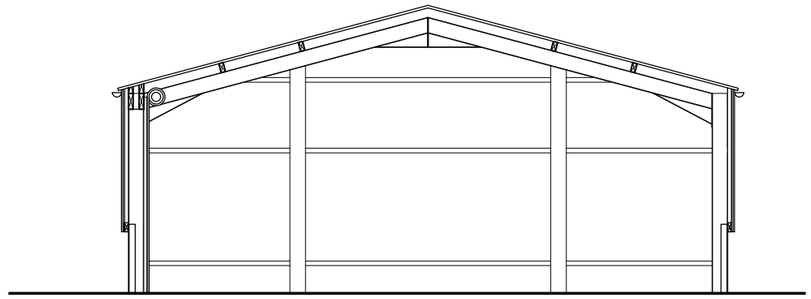

Section A-A

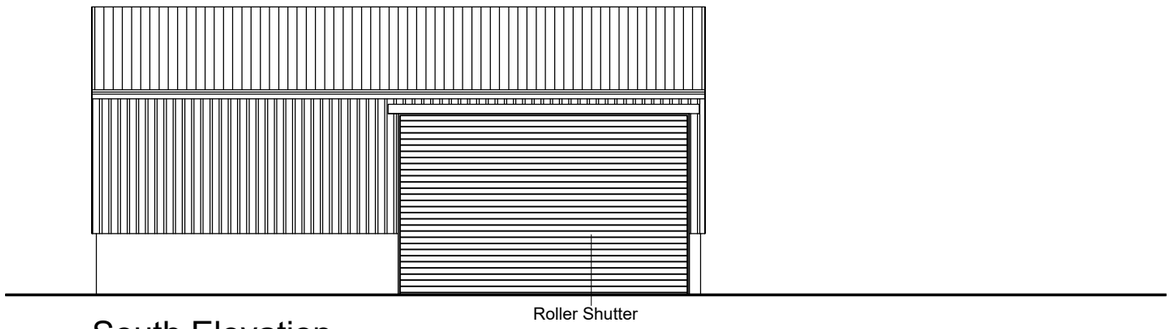

South Elevation

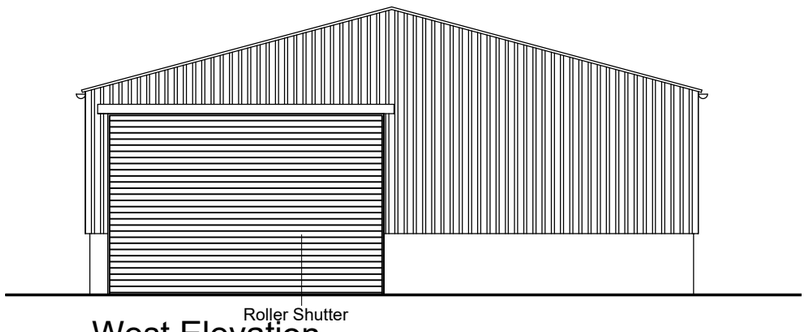

West Elevation

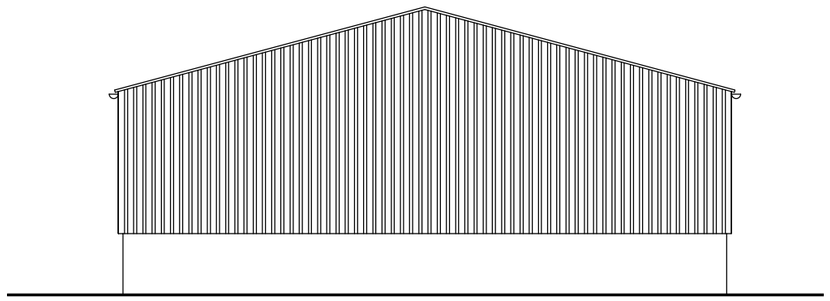

East Elevation

D Amended to client comments. 03.01.24
C Building size reduced. 02.01.24
B Length reduced. 11.05.21
A Amended to client comments. 20.07.20
Revisions

urbandesigns
urban designs limited | clay house | five horninglow street
burton upon trent | staffordshire | de14 1ng
t: 01283 763763 m: 07930 604427 f: 0845 0099 763
e: info@urban-designs.co.uk
www.urban-designs.co.uk

Drawing: Proposed Elevations

Job: Proposed New Agricultural Building & Access
Highfields
Belper Lane End, Derbyshire

Scale: 1:500

Date: July '20

Drawing No.

2020-647-03D